BENCHMARKS:
BM #1: "□" on top of South curb Bluelake Ct, Northwest corner of Lot 84, Block A. Blue Lake Addition
Elev. = 103.10 (City Datum)

BM #2: "□" Centerline face of Catch Basin, East curb Lot 84, Block A. Blue Lake Addition
Elev. = 101.95 (City Datum)

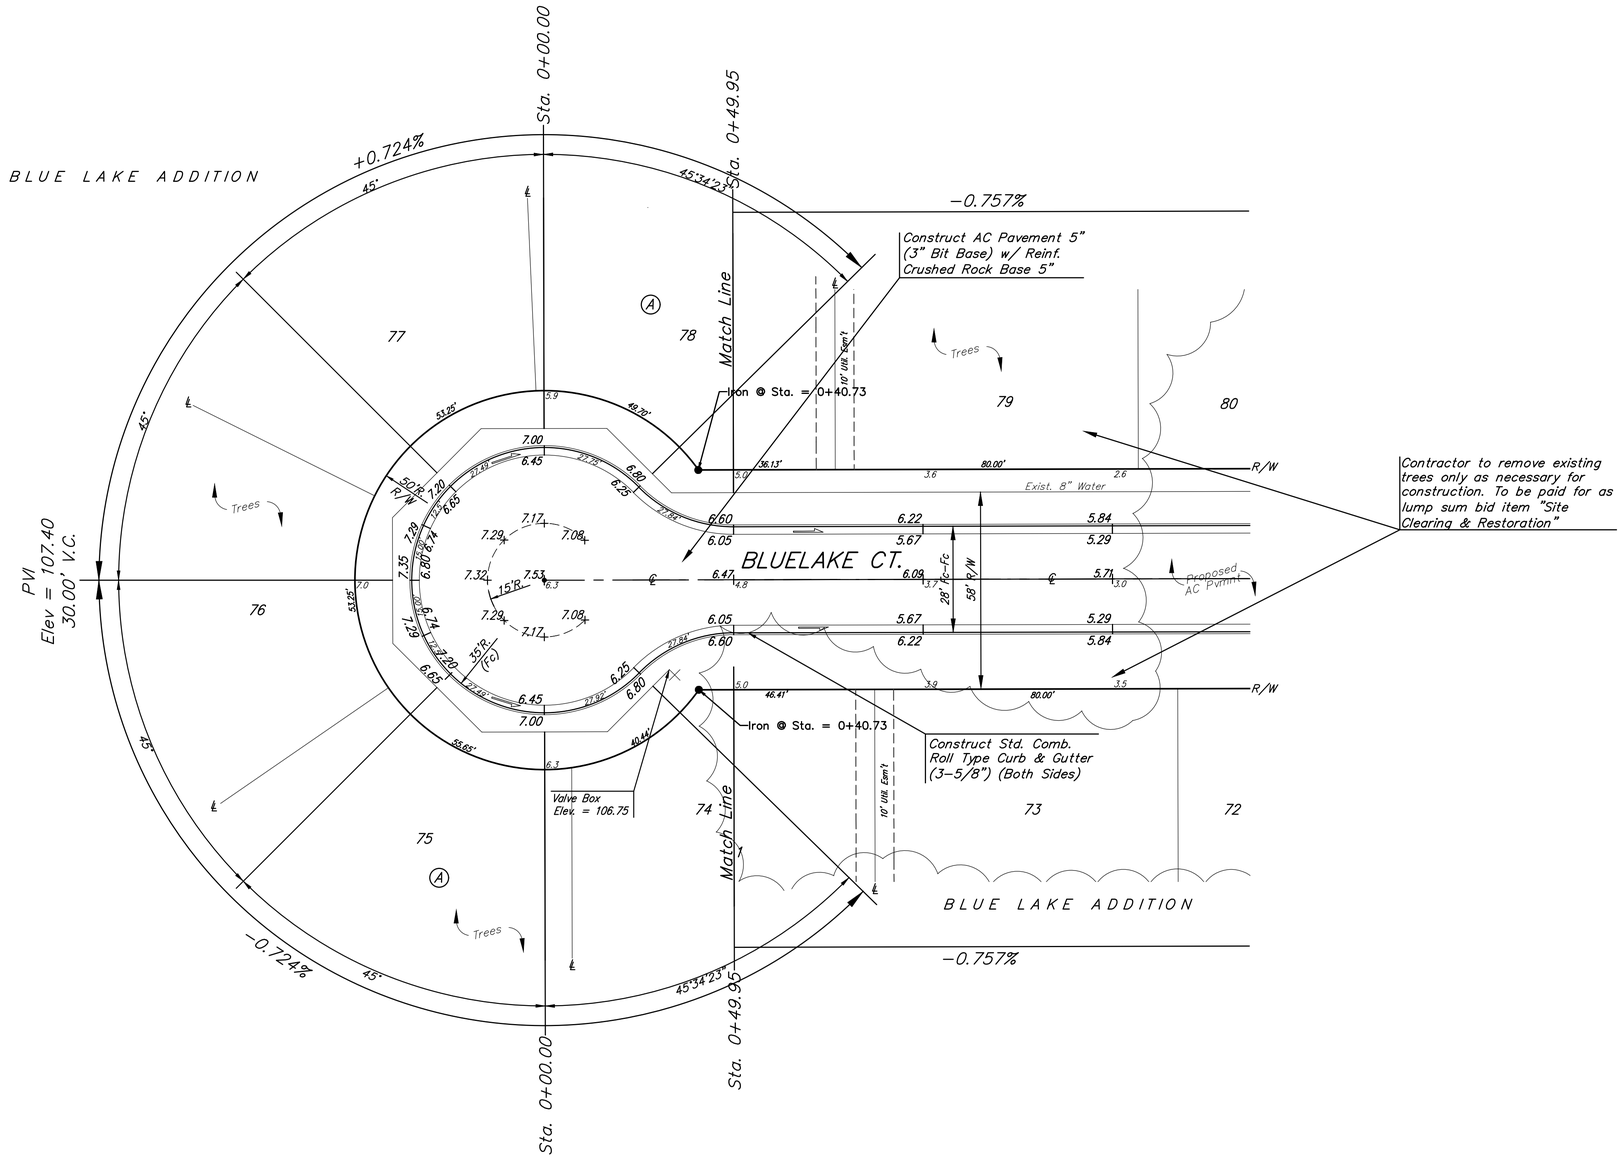

20 0 20
Scale: 1" = 20' (Hor.)
• = Iron

Type 2 Comb. Curb & Gutter (3-5/8") to be constructed on the pavement on this sheet. Top of curb elevation are given for full height curb (6-5/8").

DENISE M. VAUGHN
LICENSED
15176
6/14/16
KANSAS
PROFESSIONAL ENGINEER

Baughman

Blue Lake Addition- Phase 3A
BLUELAKE CT
Sta. 0+00.00 to 0+49.95

Baughman Company, P.A. 315 Ellis St. Wichita, KS 67211 P 316-262-7271 F 316-262-0149
ENGINEERING | SURVEYING | PLANNING | LANDSCAPE ARCHITECTURE

PROJECT NUMBER	DESIGN	DRAWN
472-84076	DMV	DJL
REVISIONS:	APPROVED	DATE
		5/16
	SCALE	
	Noted	
	SHEET	
	8 OF **26**	

E:\Projects\Blue Lake\Engineering\Phase 1\STR\STR Plans.dwg