FHWA REGION NO.	STATE	PROJECT NUMBER	FISCAL YEAR	SHEET NUMBER	TOTAL SHEETS
7	KANSAS	87TE-0115-01	1997	3	49

BY	DATE
REFERENCES NOTED	
REFERENCES CHECKED	

CONSTRUCT 100mm A.C. PAVEMENT (3 000 WIDE). SLOPE RIGHT.

N 6802.4266 E 5319.3972
STA: 8+487.983, P.C.
SIGN LEFT W5-4.

△ =48°18'15"
R = 50 000
L = 42 153

STA. 8+485 RT.
SIGN D11-1

N 6793.3741 E 5319.4211
STA: 8+478.930, BEGIN
PROJECT NO. 87TE-0115-01.
MATCH EXISTING CONCRETE WALK.

STA: 8+522, RT. OM-2.

CONSTRUCTION LIMITS

STA: 8+526.500, INSTALL 9.750 m OF 450mm RCP INCLUDING END SECTIONS. FL. LT. 404.255, FL. RT. 404.304. PLACE 6.000 SQ. m. CONCRETE BAG RIPRAP (LEFT). DETAIL SHEET 49.

STA: 8+530, LT. OM-2.

Drip line of trees

N 6839.8050 E 5336.0401
STA: 8+530.136, P.R.C.

STA. 8+556, BEGIN REMOVE AND RESET 53.000 m POST AND CABLE FENCE, 1 000 MINIMUM FROM LEFT EDGE OF PATH.

N 6880.1903 E 5361.1809
STA: 8+578.351, P.R.C.

△ =32°30'01"
R = 85 000
L = 48 215

STA. 8+602.000, INSTALL 11.000 m OF 750mm RCP INCLUDING END SECTIONS. FL. LT. 403.900, FL. RT. 404.225. PLACE 10.000 SQUARE METERS OF CONCRETE BAG RIPRAP (LEFT).

△ =17°35'43"
R = 45 000
L = 13 819

Score board

CAUTION: UNDERGROUND ELCTRICAL CONDUITS

GOAL POST

8" (200mm) Kaneb Pipeline

50' (15 240 m) Kaneb Pipeline Easement

SRB

SCALE: 1:200

N. Line Sec. 13-27S-R1E

STA: 8+612, LT. OM-2

STA. 8+620

N 6913.0125 E 5371.5421
STA: 8+613.434, P.T.


△ =40°36'33"
R = 30 000
L = 21 263

GRADE EXISTING DITCH TO MATCH END SECTION.

STA. 8+599.66 RT. OM-2.

N 6892.7208 E 5366.8784
STA: 8+592.171, P.R.C.

NOTE: PROFILE GRADES INDICATED ARE ALONG LOWER EDGE (L.E.) OF PAVEMENT SURFACE UNLESS NOTED OTHERWISE.

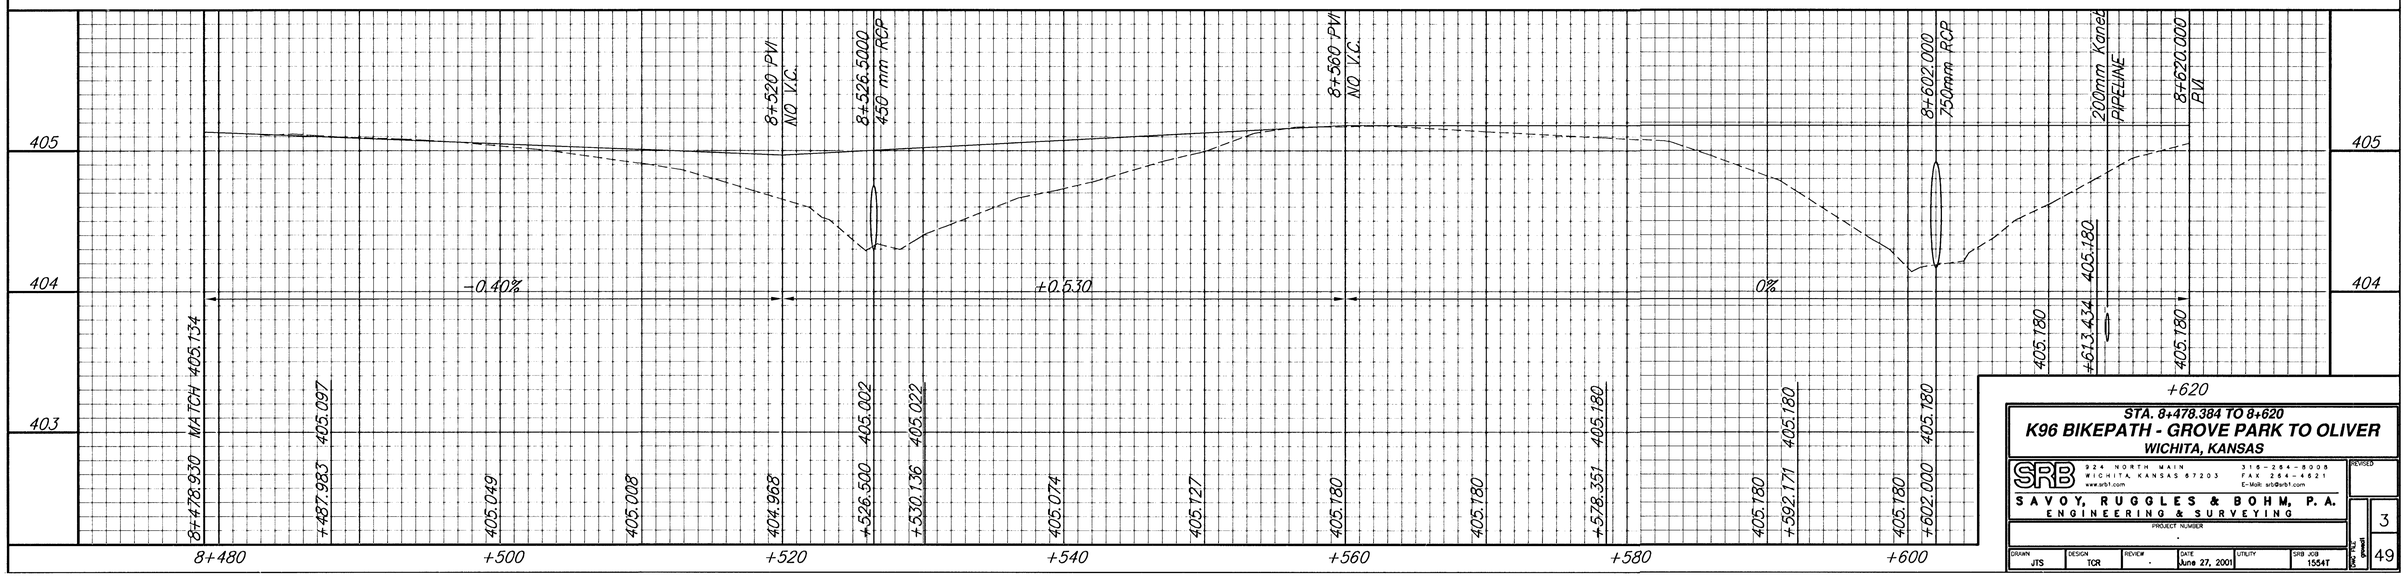

STA. 8+478.384 TO 8+620

K96 BIKEPATH - GROVE PARK TO OLIVER

WICHITA, KANSAS

SRB
924 NORTH MAIN
WICHITA, KANSAS 67203
316-264-8008
FAX 264-4821
www.srb1.com
E-Mail: srb@srb1.com

SAVOY, RUGGLES & BOHM, P.A.
ENGINEERING & SURVEYING

PROJECT NUMBER

DRAWN	DESIGN	REVIEW	DATE	UTILITY	SRB JOB
JTS	TCR	-	June 27, 2001		1554T

REVISED

SHEET NO. 3 OF 49 SHEETS