

FHWA REGION NO.	STATE	PROJECT NUMBER	FISCAL YEAR	SHEET NUMBER	TOTAL SHEETS
7	KANSAS	87TE-0115-01	1997	4	49

BY	DATE
REFERENCES NOTED	
REFERENCES CHECKED	

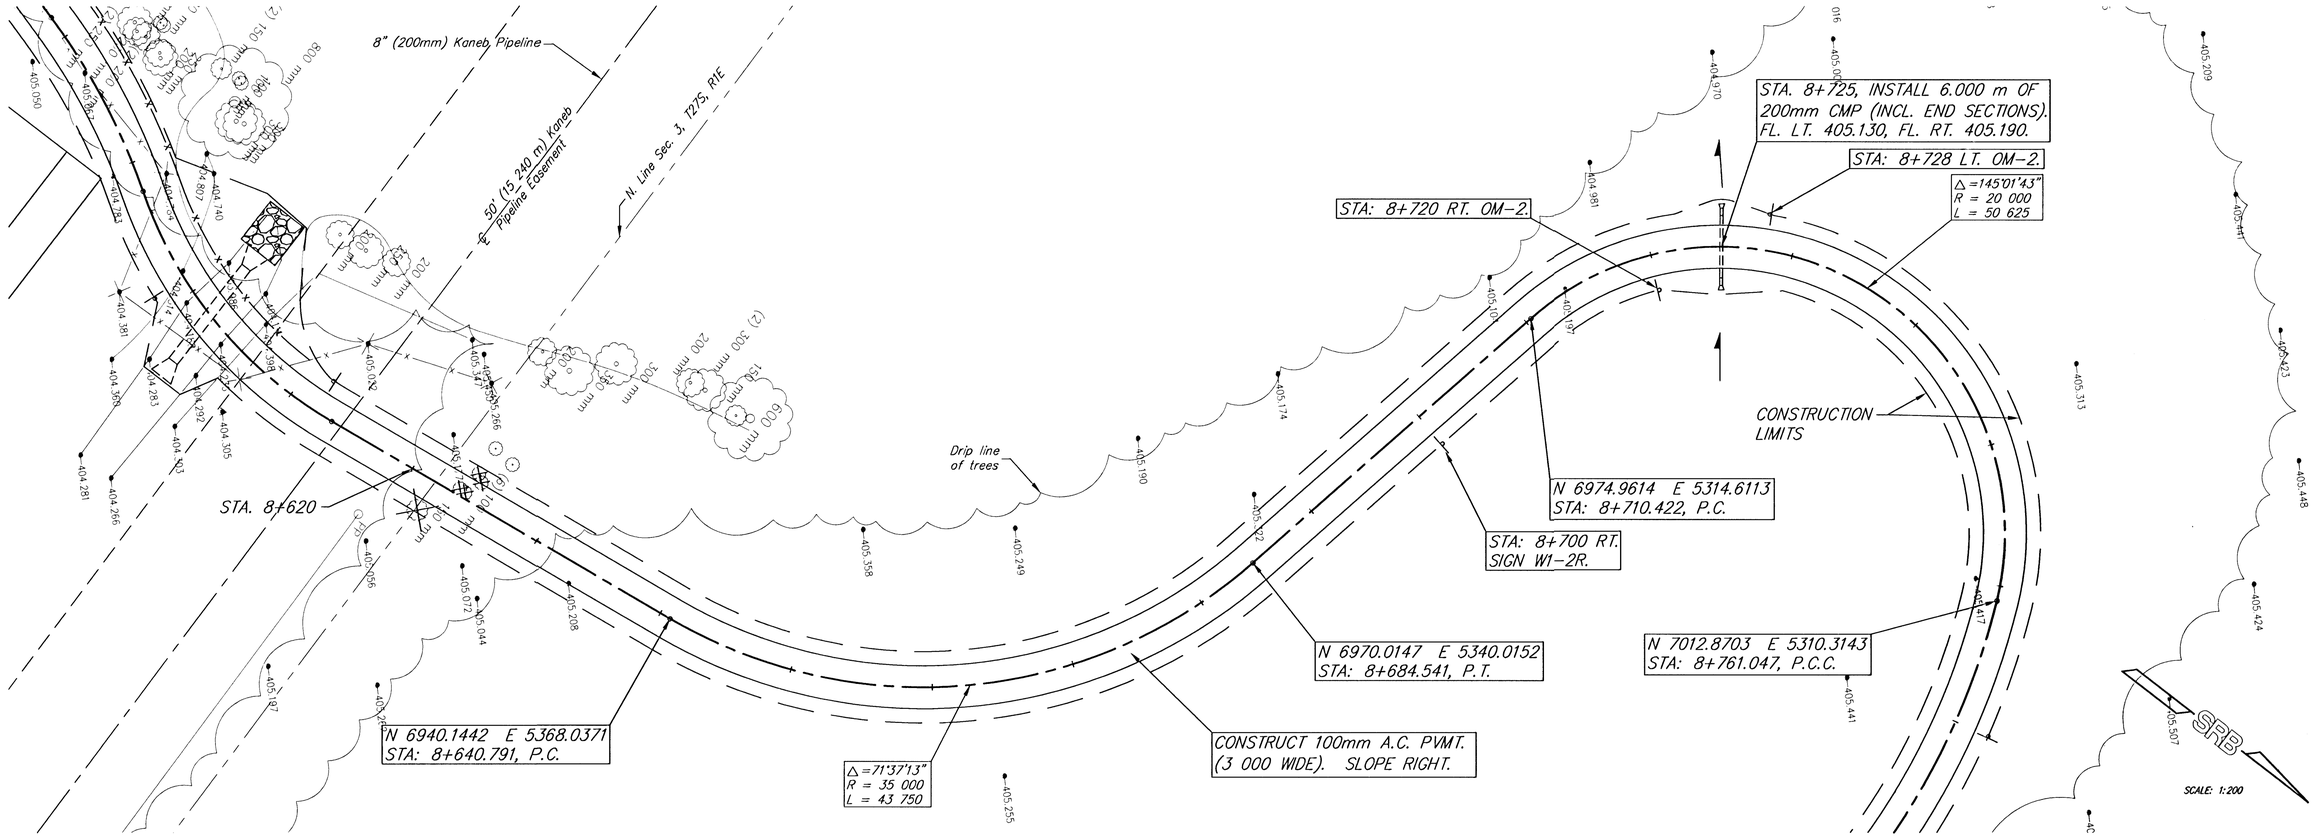

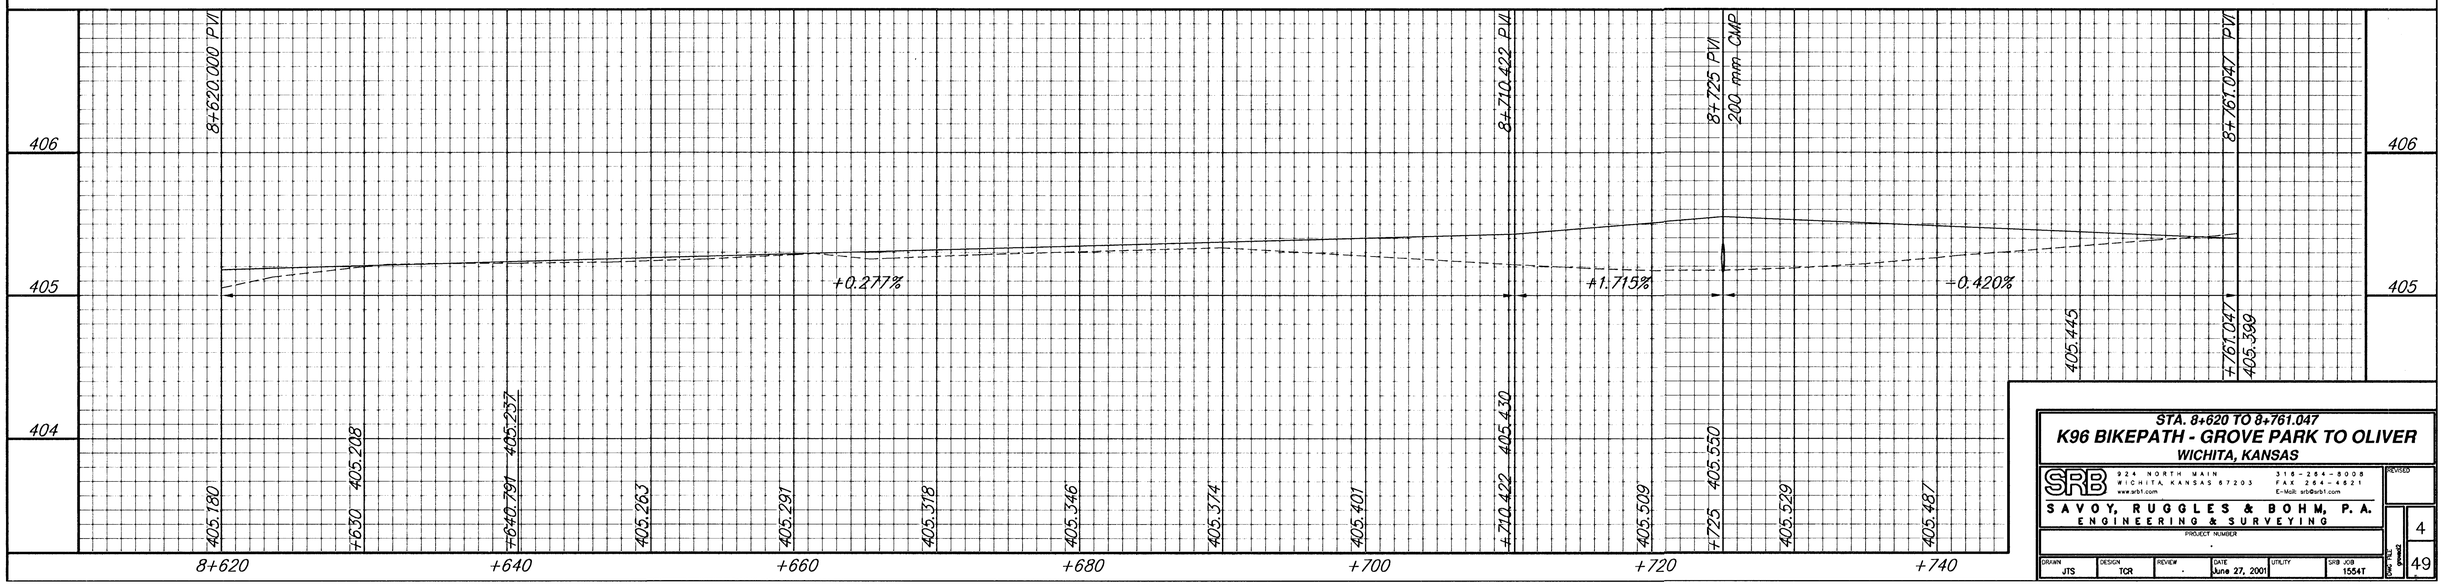

STA. 8+620 TO 8+761.047

K96 BIKEPATH - GROVE PARK TO OLIVER

WICHITA, KANSAS

SRB
924 NORTH MAIN
WICHITA, KANSAS 67203
316-264-8008
FAX 264-4621
www.srb1.com
E-Mail: srb@srb1.com

SAVOY, RUGGLES & BOHM, P.A.
ENGINEERING & SURVEYING

PROJECT NUMBER

DRAWN	DESIGN	REVIEW	DATE	UTILITY	SRB JOB
JTS	TCR	-	June 27, 2001		1554T

REVISED

SHEET NUMBER 4

SHEETS 49