

FHWA REGION NO.	STATE	PROJECT NUMBER	FISCAL YEAR	SHEET NUMBER	TOTAL SHEETS
7	KANSAS	87TE-0115-01	1997	9	49

DATE	BY	
		REFERENCES NOTED
		REFERENCES CHECKED

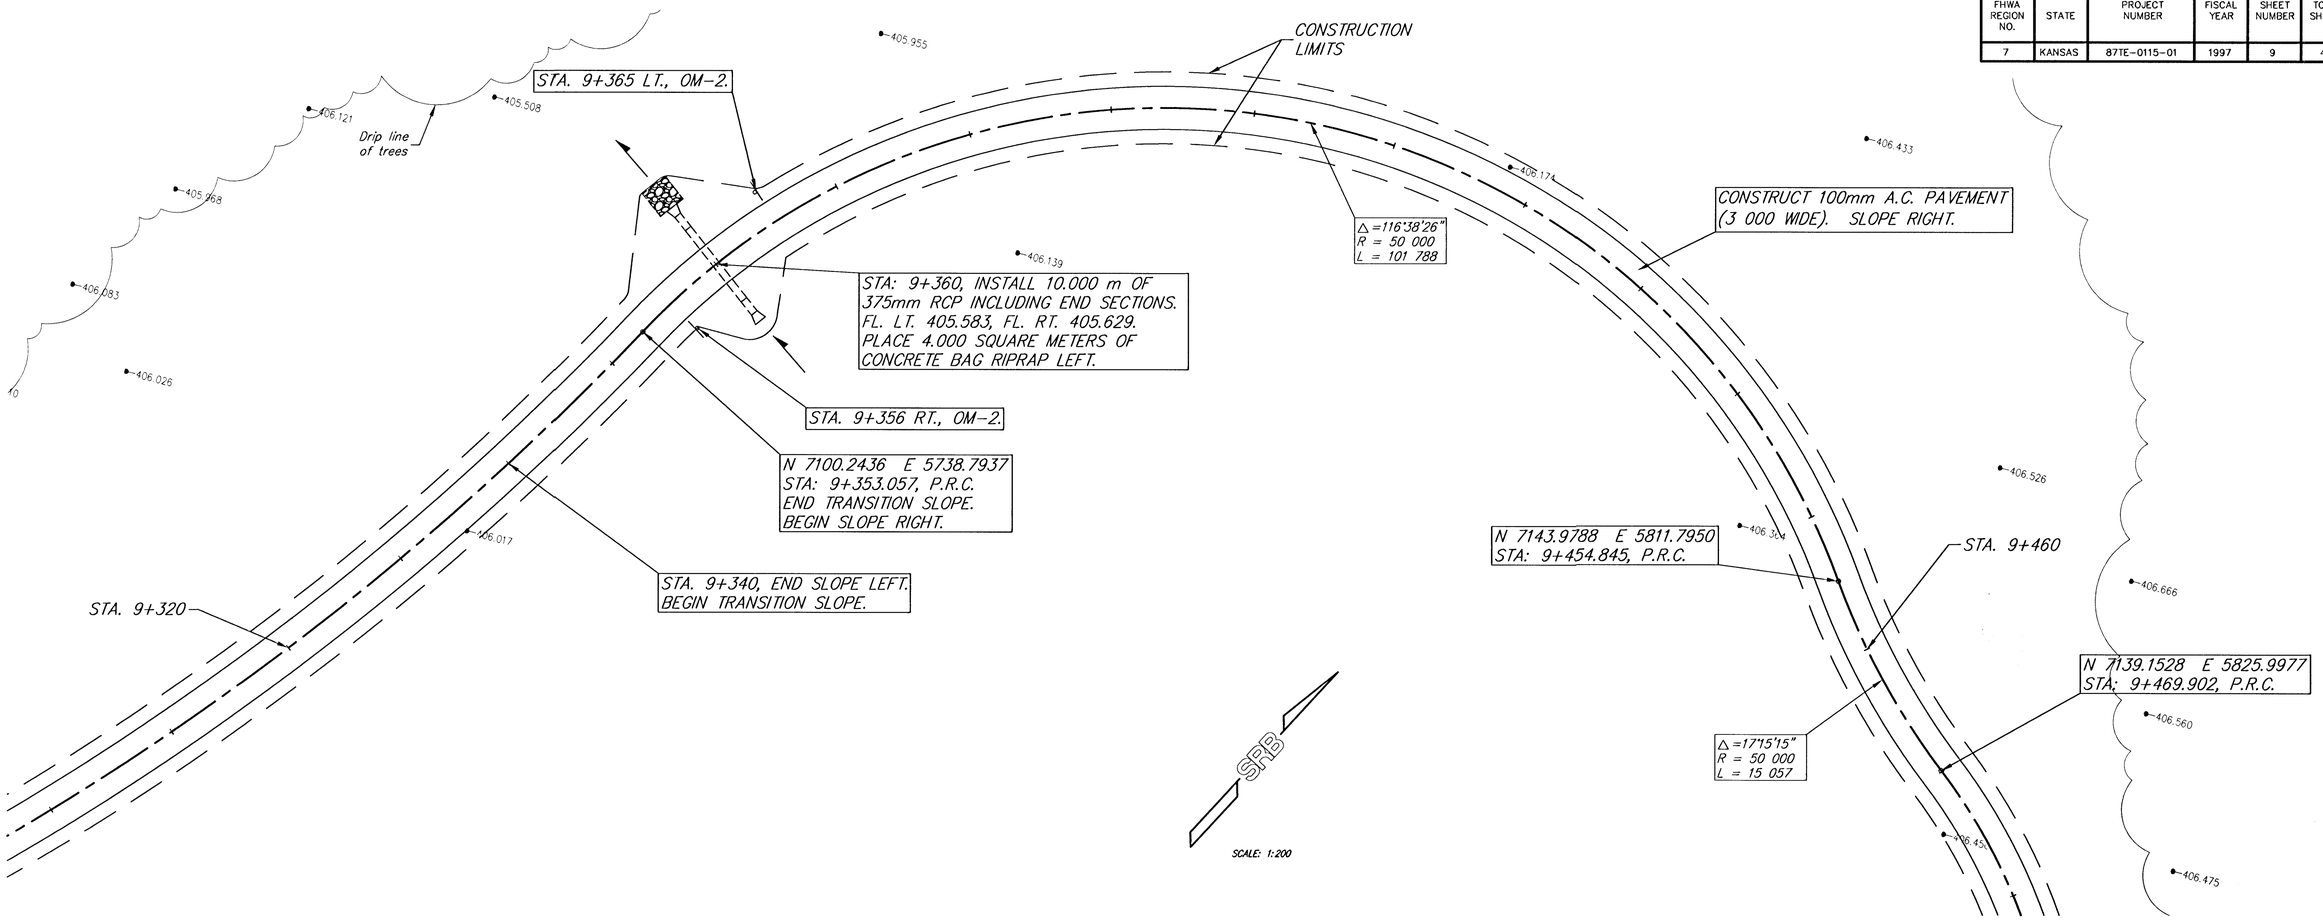

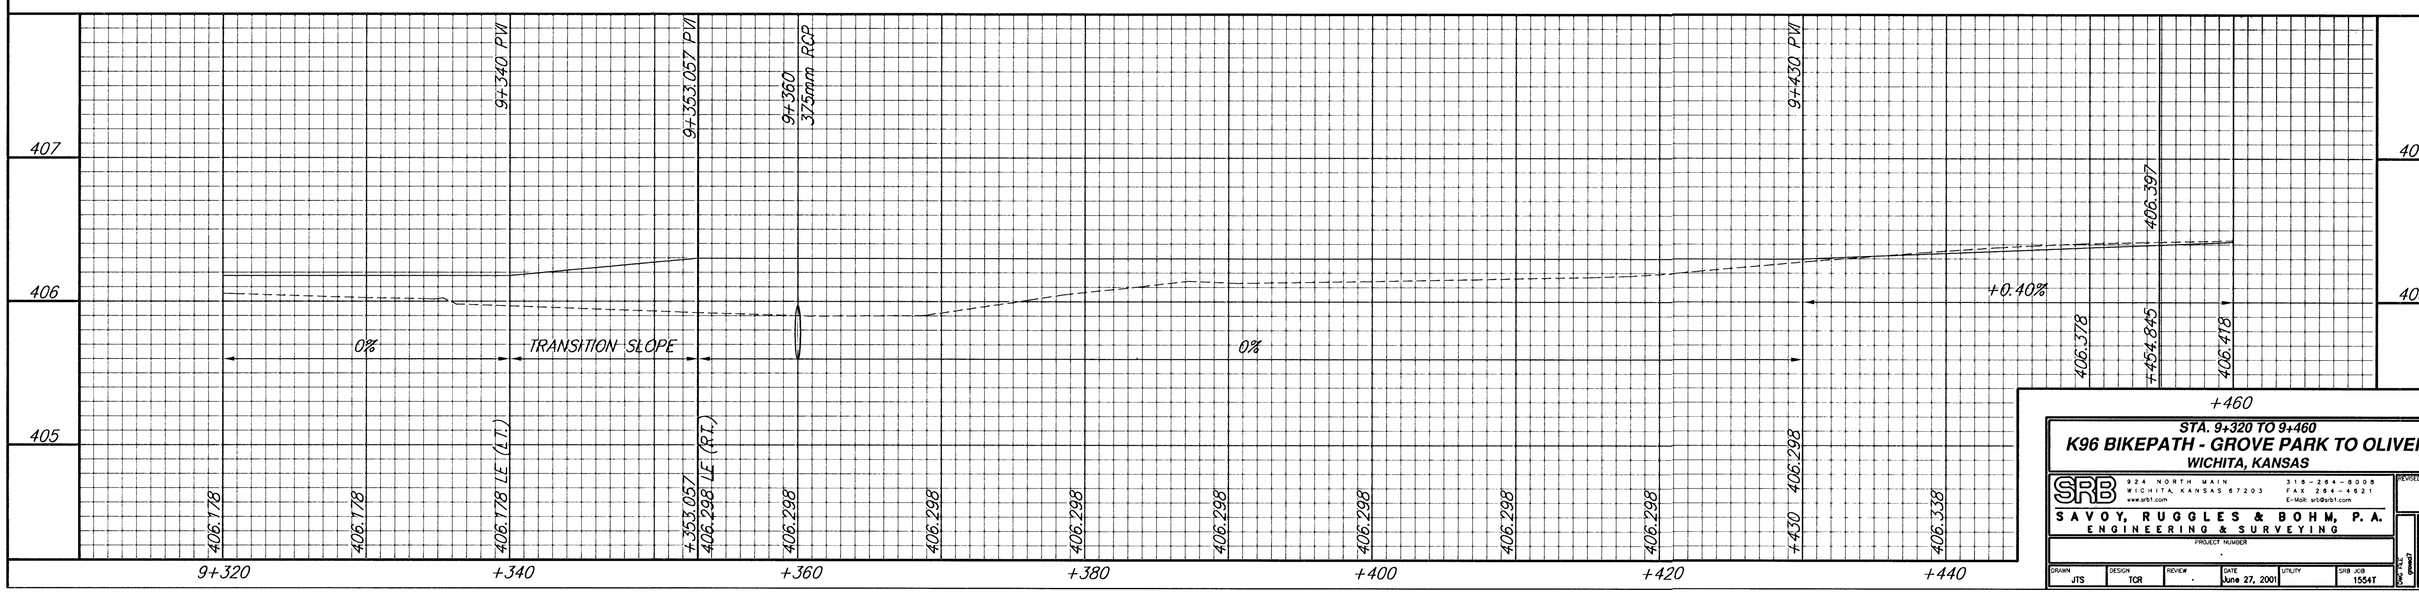

STA. 9+320 TO 9+460

K96 BIKEPATH - GROVE PARK TO OLIVER

WICHITA, KANSAS

SRB
924 NORTH MAIN
WICHITA, KANSAS 67203
www.srb1.com
316-264-8005
FAX 264-4621
E-Mail: srb@srb1.com

SAVOY, RUGGLES & BOHM, P.A.
ENGINEERING & SURVEYING

REVISED

PROJECT NUMBER

DRAWN	DESIGN	REVIEW	DATE	UTILITY	SRB JOB
JTS	TCR	-	June 27, 2001		1554T

SHEET 9 of 49 sheets