FHWA REGION NO.	STATE	PROJECT NUMBER	FISCAL YEAR	SHEET NUMBER	TOTAL SHEETS
7	KANSAS	87TE-0115-01	1997	9	49

	BY	DATE
REFERENCES NOTED		
REFERENCES CHECKED		

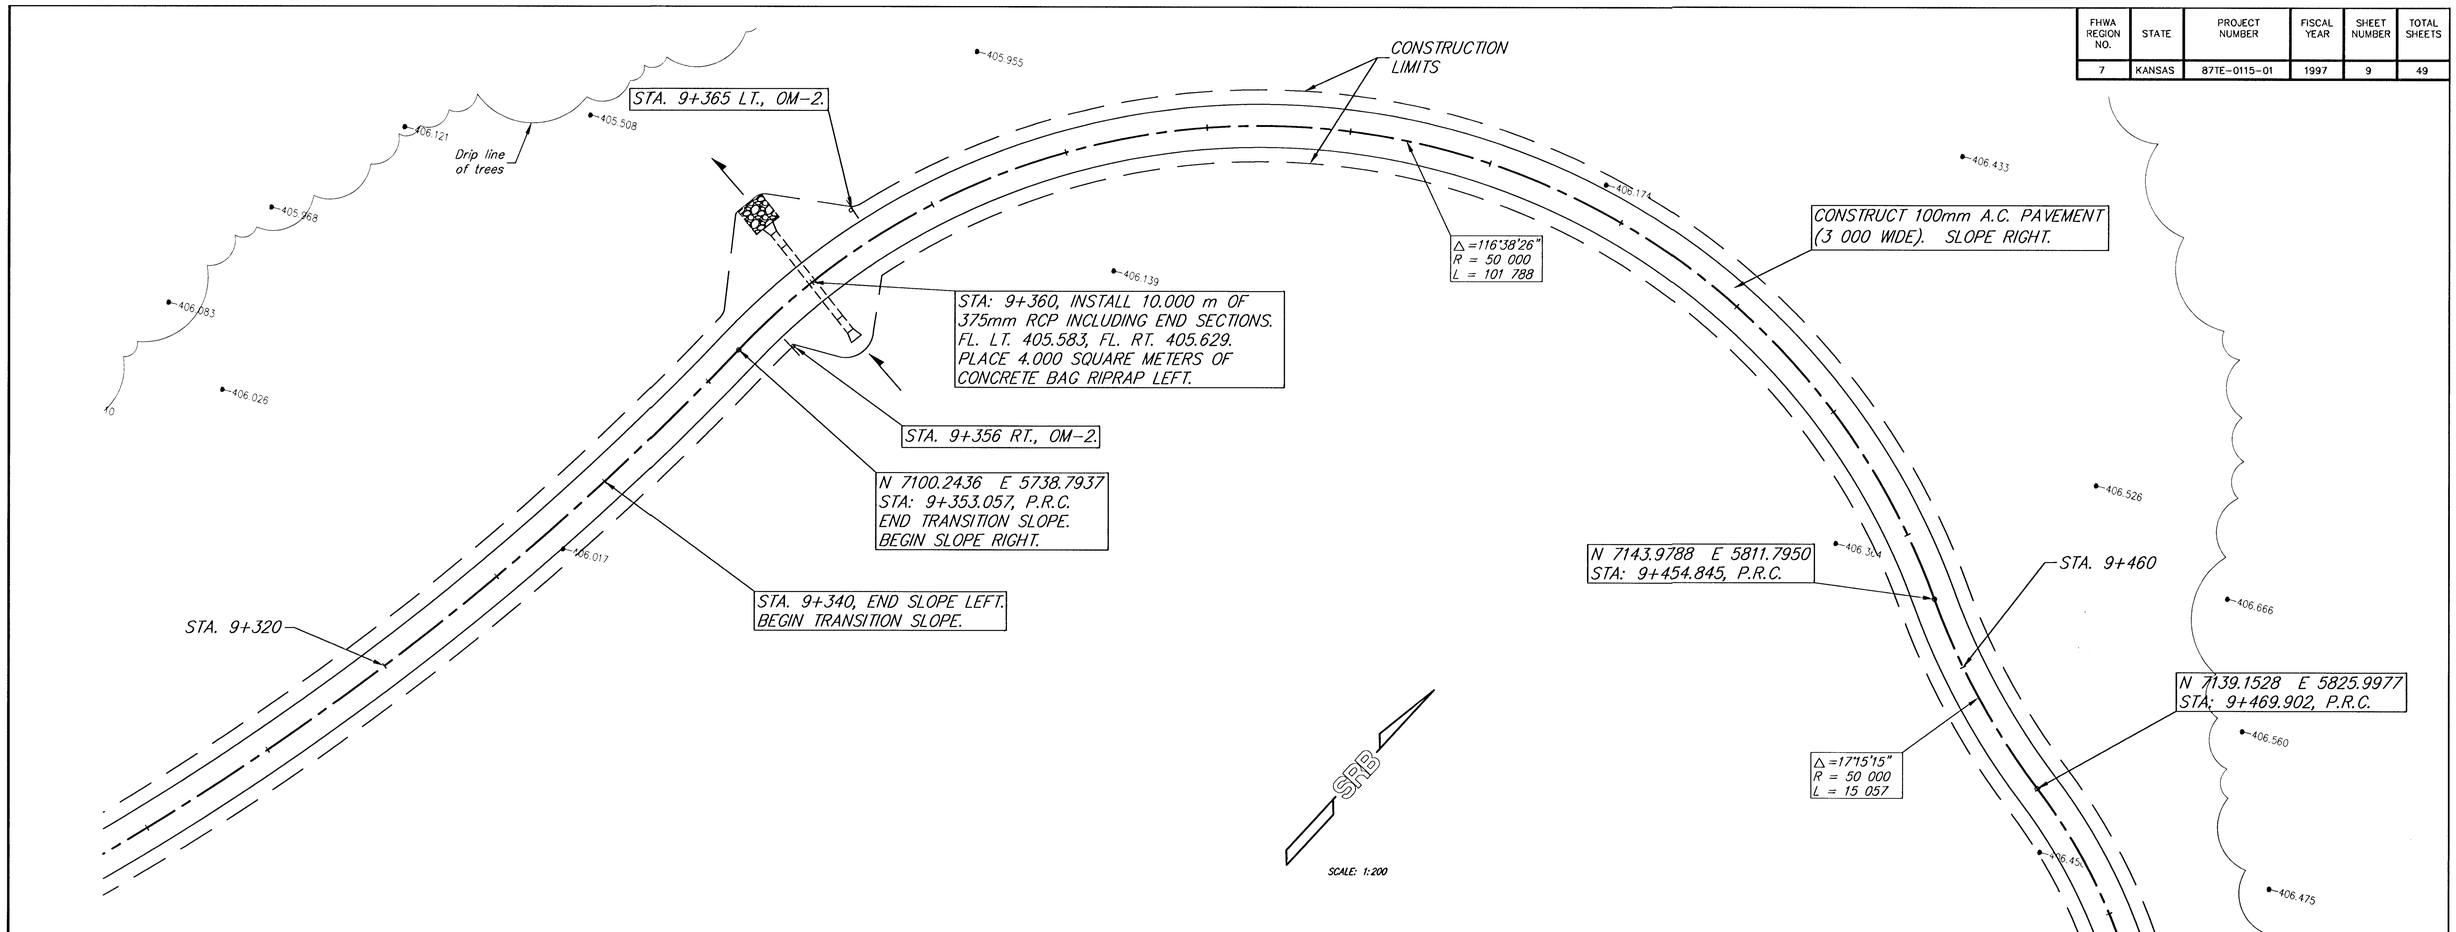

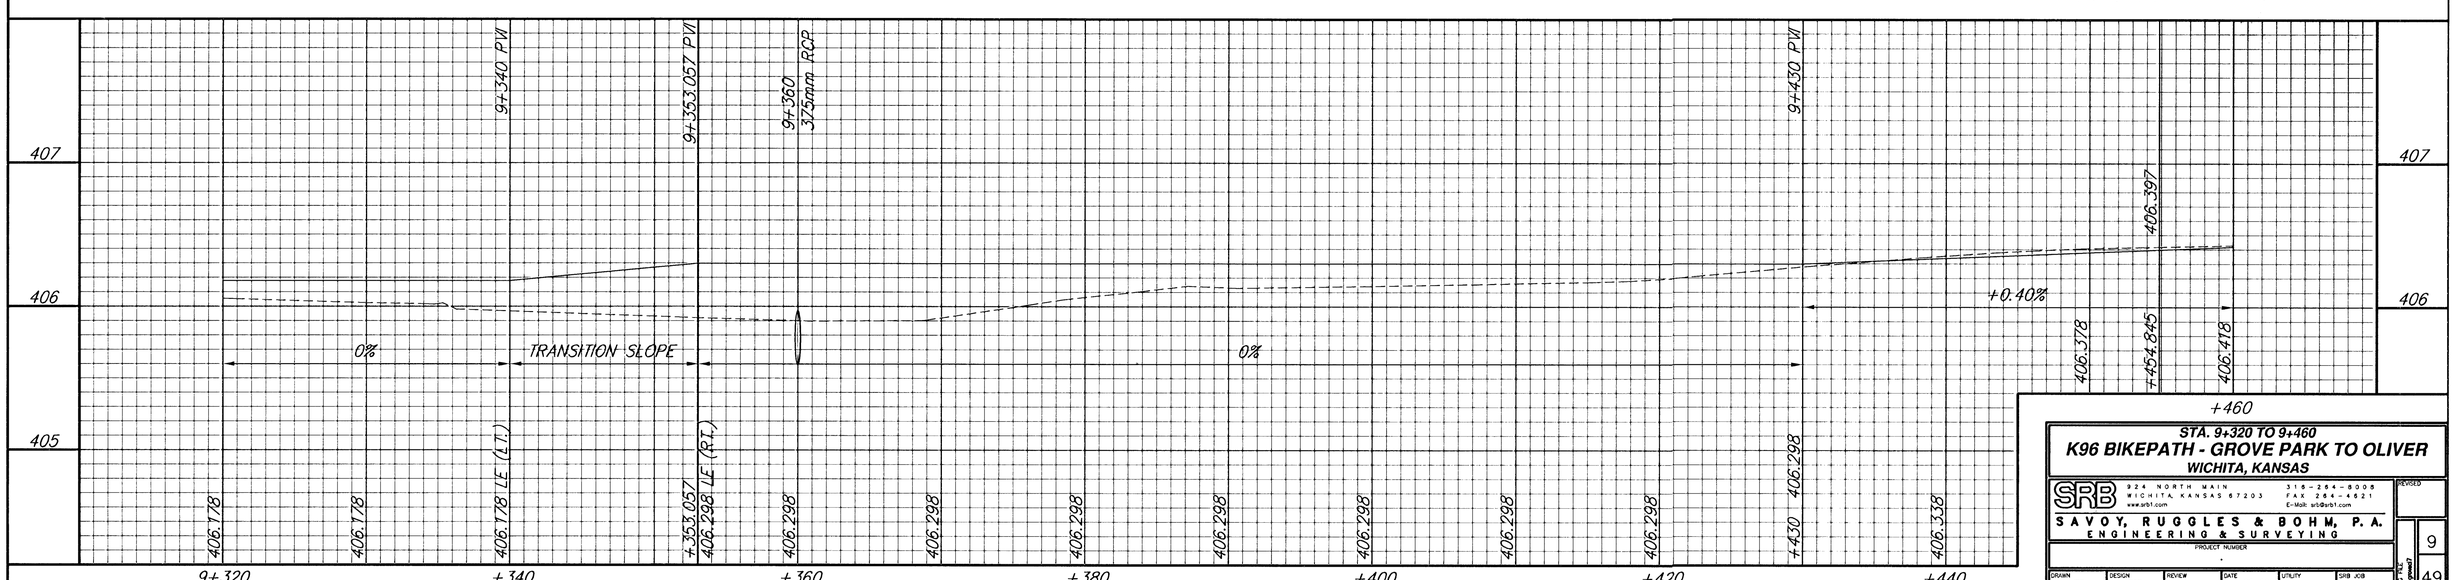

STA. 9+320 TO 9+460

K96 BIKEPATH - GROVE PARK TO OLIVER

WICHITA, KANSAS

SRB 924 NORTH MAIN WICHITA, KANSAS 67203 www.srb1.com
316-264-8005 FAX 264-4621 E-Mail: srb@srb1.com
SAVOY, RUGGLES & BOHM, P.A.
ENGINEERING & SURVEYING

PROJECT NUMBER

DRAWN	DESIGN	REVIEW	DATE	UTILITY	SRB JOB
JTS	TCR	-	June 27, 2001		1554T

REVISED

SHEET NO. 9 OF TOTAL SHEETS 49