FHWA REGION NO.	STATE	PROJECT NUMBER	FISCAL YEAR	SHEET NUMBER	TOTAL SHEETS
7	KANSAS	871E-0115-01	1997	21	49

	BY	DATE
REFERENCES NOTED		
REFERENCES CHECKED		

N 7060.4888 E 6832.4645
STA: 10+981.618, P.C.

STA. 10+997, LT. OM-2.

406.714

30' (9 144) Bike Path Easement

△ = 109°17'48"
R = 65 000
L = 66 765

408.850

407.112

STA. 10+990, INSTALL 10.000 m OF 375mm RCP INCL. END SECTIONS. FL. LT. 406.610, FL. RT. 406.710. PLACE 8.000 SQ. m. CONCRETE BAG RIPRAP (LEFT).

RE-GRADE TO MATCH END SECTIONS.

STA. 10+984, RT. OM-2.

407.911

CREEK

N 7032.9254 E 6882.4633
STA: 11+048.384, P.T.
BEGIN TRANSITION SLOPE.

CONSTRUCT 100mm A.C. PAVEMENT (3 000 WIDE). SLOPE LEFT.

STA: 11+060
BEGIN SLOPE RIGHT.

ADDITION

STA. 10+940

408.303

406.122

CHISHOLM

408.314


CENTER

STA. 11+080

408.545
408.593

SRB

SCALE 1:200

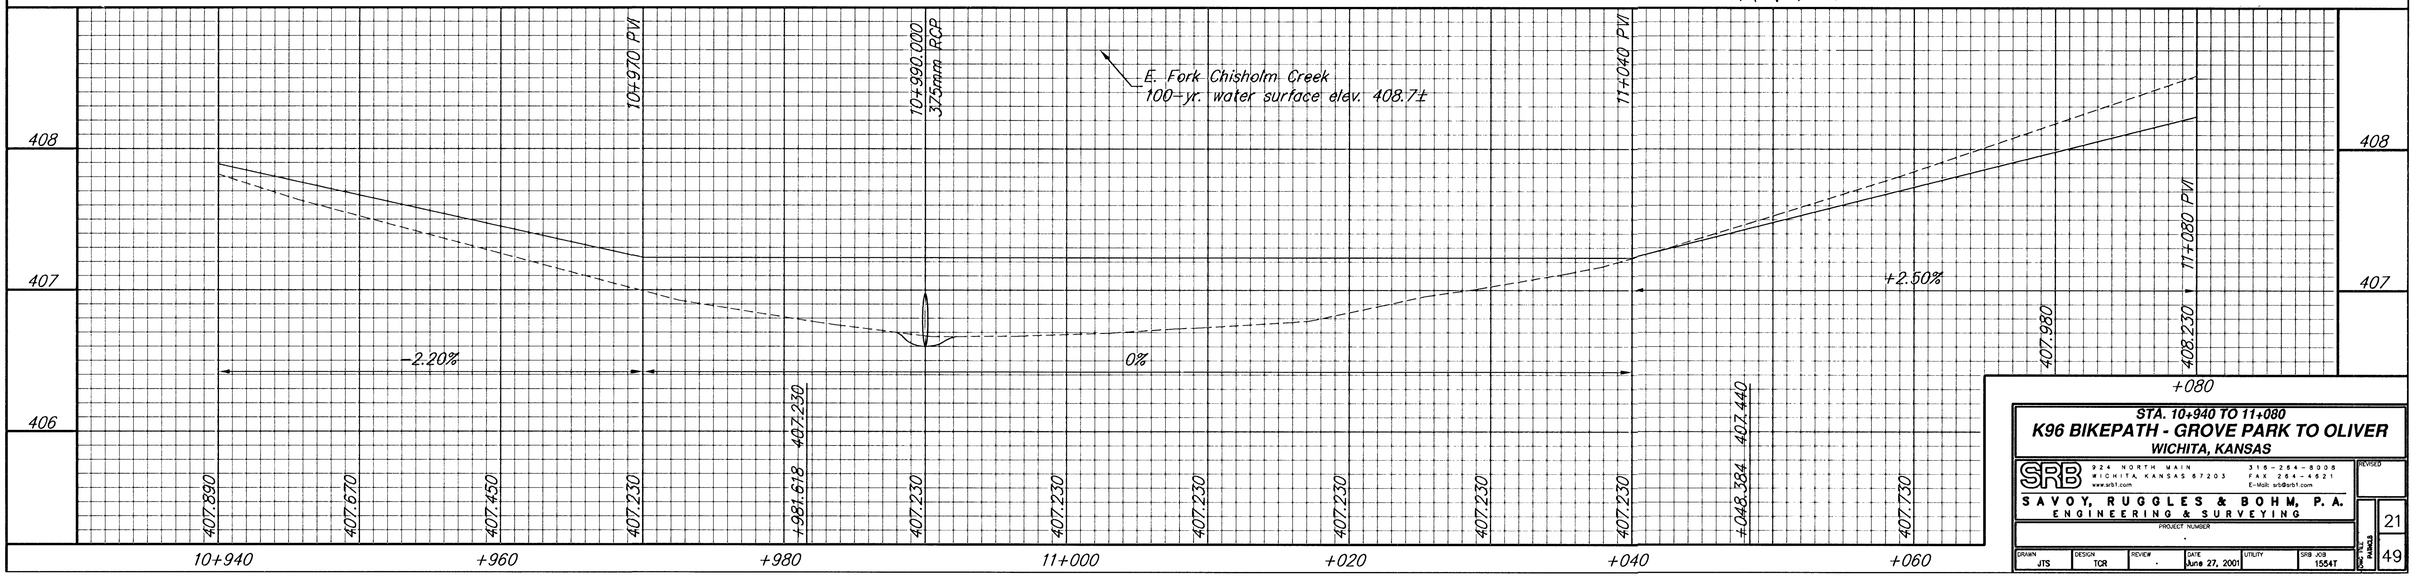

STA. 10+940 TO 11+080
K96 BIKEPATH - GROVE PARK TO OLIVER
WICHITA, KANSAS

SRB
324 NORTH MAIN 316-264-8008
WICHITA KANSAS 67203 FAX 264-4821
www.srb1.com E-Mail: srb@srb1.com
SAVOY, RUGGLES & BOHM, P.A.
ENGINEERING & SURVEYING

PROJECT NUMBER
-

DRAWN	DESIGN	REVIEW	DATE	UTILITY	SRB JOB
JTS	TCR	-	June 27, 2001		1554T

REVISED

SHEET NUMBER 21
TOTAL SHEETS 49