FHWA REGION NO.	STATE	PROJECT NUMBER	FISCAL YEAR	SHEET NUMBER	TOTAL SHEETS
7	KANSAS	87TE-0115-01	1997	22	49

BY	DATE
REFERENCES NOTED	
REFERENCES CHECKED	

RESERVE

CHISHOLM PARK ESTATES 2ND ADDITION

DRAINAGE DEDICATION

UNPLATTED C-31413

N 6978.4753 E 6888.6524
STA: 11+103.185, P.C.

N 6952.1597 E 6886.7085
STA: 11+129.650, P.C.

N 6927.0229 E 6891.7653
STA: 11+155.550, P.C.

N 6916.5170 E 6893.1594
STA: 11+166.204, P.T.

1/4 Cor.
Sec. 35-26S-1E
Sec. 2-27S-1E

High Bank Line

200mm Sanitary Sewer

30' Utility Easement (9.144 m)

STA. 11+080

STA. 11+220

STA. 11+200 RT.
W1-5L

△ = 13°52'55"
R = 50 000
L = 12 114

△ = 25°07'47"
R = 30 000
L = 13 158

△ = 20°20'51"
R = 30 000
L = 10 654

△ = 61°55'11"
R = 15 000
L = 16 211

CONSTRUCT 100mm A.C. PAVEMENT (3 000 WIDE). SLOPE RIGHT.

30' (9 144) Bike Path Easement

N 6966.3911 E 6888.5562
STA: 11+115.299, P.T.

N 6939.1601 E 6887.8842
STA: 11+142.807, P.T.

℄ 50' (15 240 m)
Kaneb Pipeline Easement
(F 523 P351)

N 6873.1413 E 6891.1784
STA: 11+209.625, P.C.


900mm Sanitary Sewer

20' Sewer
Esmt. (6.096 m)

CHISHOLM CREEK

CENTER ADDITION

SRB
SCALE 1:200

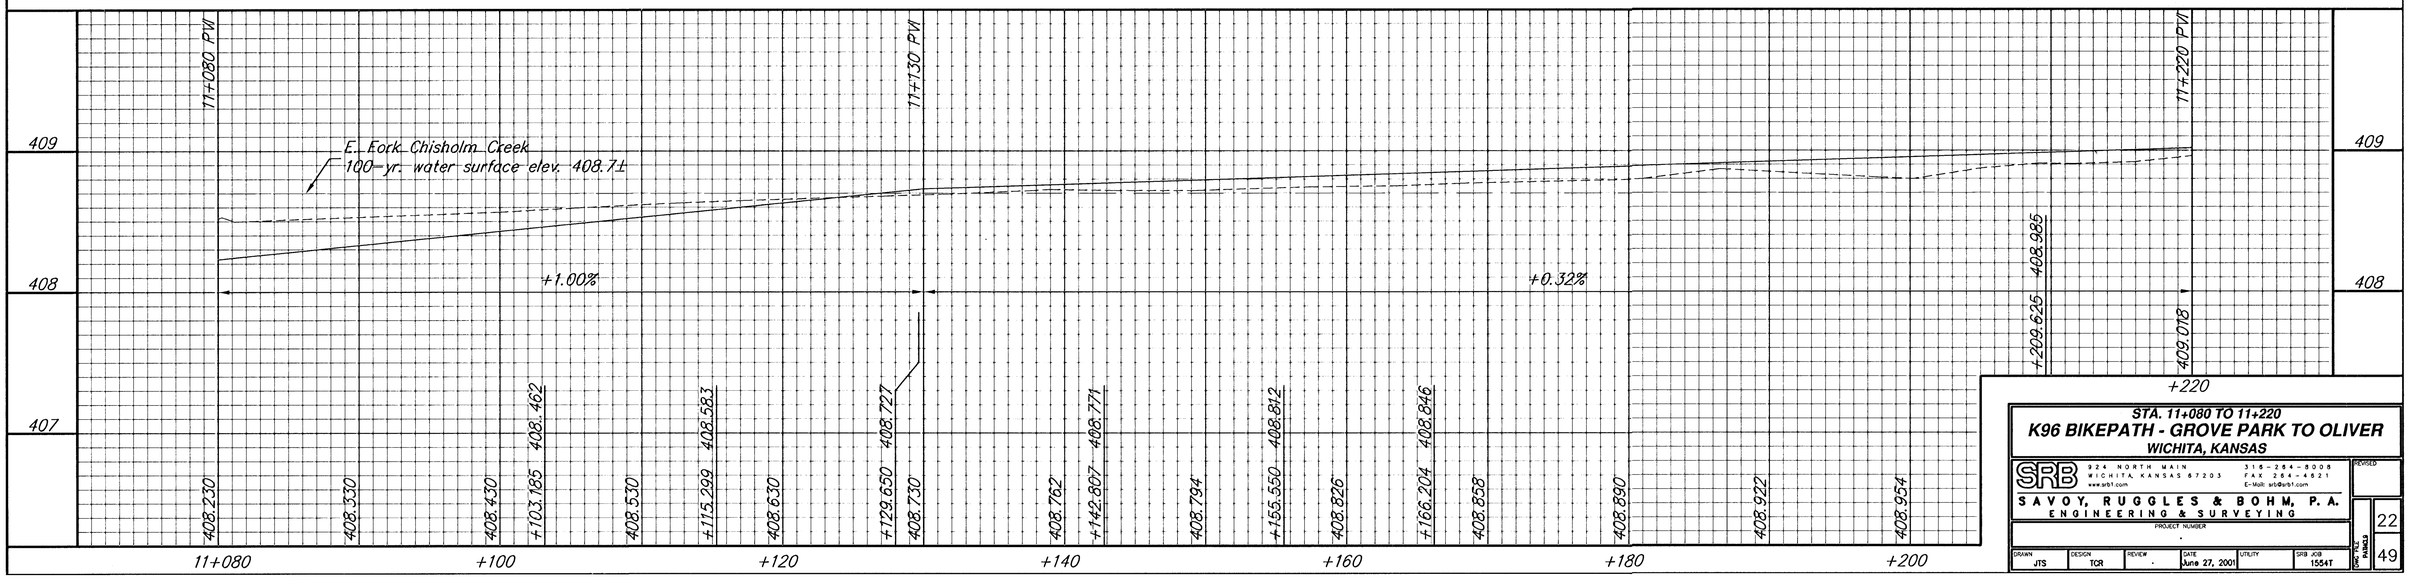

STA. 11+080 TO 11+220
K96 BIKEPATH - GROVE PARK TO OLIVER
WICHITA, KANSAS

SRB
924 NORTH MAIN
WICHITA, KANSAS 67203
316-264-8008
FAX 264-4821
www.srb1.com
E-Mail: srb@srb1.com

SAVOY, RUGGLES & BOHM, P.A.
ENGINEERING & SURVEYING

REVISED

PROJECT NUMBER

DRAWN	DESIGN	REVIEW	DATE	UTILITY	SRB JOB
JTS	TCR	-	June 27, 2001		1554T

SHEET NUMBER 22
TOTAL SHEETS 49