FHWA REGION NO.	STATE	PROJECT NUMBER	FISCAL YEAR	SHEET NUMBER	TOTAL SHEETS
7	KANSAS	87TE-0115-01	1997	23	49

BY	DATE
REFERENCES NOTED	
REFERENCES CHECKED	

UNPLATTED
C-31413

30' (9 144) Bike Path Easement

High bank line

S.E. Cor. Chisholm Creek Center Addition

△ = 59°07'15"
R = 14 800
L = 15 271

N 6846.8795 E 6905.7507
STA: 11+241.107, P.T.

REMOVE GUARD POST.

STA. 11+244 RT.
SIGN R5-3 600mm X 600mm
(FACE SOUTH).

STA. 11+220

N 6859.5585 E 6898.5058
STA: 11+225.836, P.R.C.

STA. 11+250 LT.
AND 11+280 LT.
SIGNS R7-9a
300mm X 450mm

N 6799.6338 E 6908.1673
STA: 11+288.788, P.T.

STA. 11+295, INSTALL 13.720 m OF 600mm
RCP INCLUDING END SECTIONS.
FL. LT. 407.906, FL. RT. 408.000.
PLACE 10.000 SQ. m. CONCRETE BAG RIPRAP
(LEFT). SIGN R5-3 (RT.) 600mm X 600mm.

STA. 11+340

N 6780.5285 E 6942.5294
STA: 11+330.460, P.T.

High bank line

STA. 11+320 LT.
SIGN W1-2R

REMOVE TREES AND
RE-GRADE CHANNEL IN
RIPRAP AREA.

△ = 42°08'46"
R = 30 000
L = 22 068

CONSTRUCTION LIMITS

△ = 34°34'26"
R = 30 000
L = 18 103

N 6775.6491 E 6949.7811
STA: 11+339.201, P.C.

CONSTRUCT 100mm A.C.
PAVEMENT (3 000 WIDE). SLOPE RIGHT.

60' (18.288 m) R/W

28TH ST. N.

50mm Water Main

Existing A.C. Pavement

BLUFF

200mm Water Main

FILL AREA

STA. 11+245.500 RT. TO
11+280 RT.
150mm WHITE LANE
MARKING.

N 6807.4948 E 6905.8772
STA: 11+280.492, P.C.

△ = 32°06'59"
R = 14 800
L = 8 296

30' (9.144 M)
R/W


△ = 58°20'19"
R = 15 000
L = 15 273

N 6785.6365 E 6925.4473
STA: 11+312.357, P.R.C.

N 6792.6202 E 6912.6011
STA: 11+297.085, P.C.

MATCH EXISTING
DITCH SECTION.

SCALE 1:200

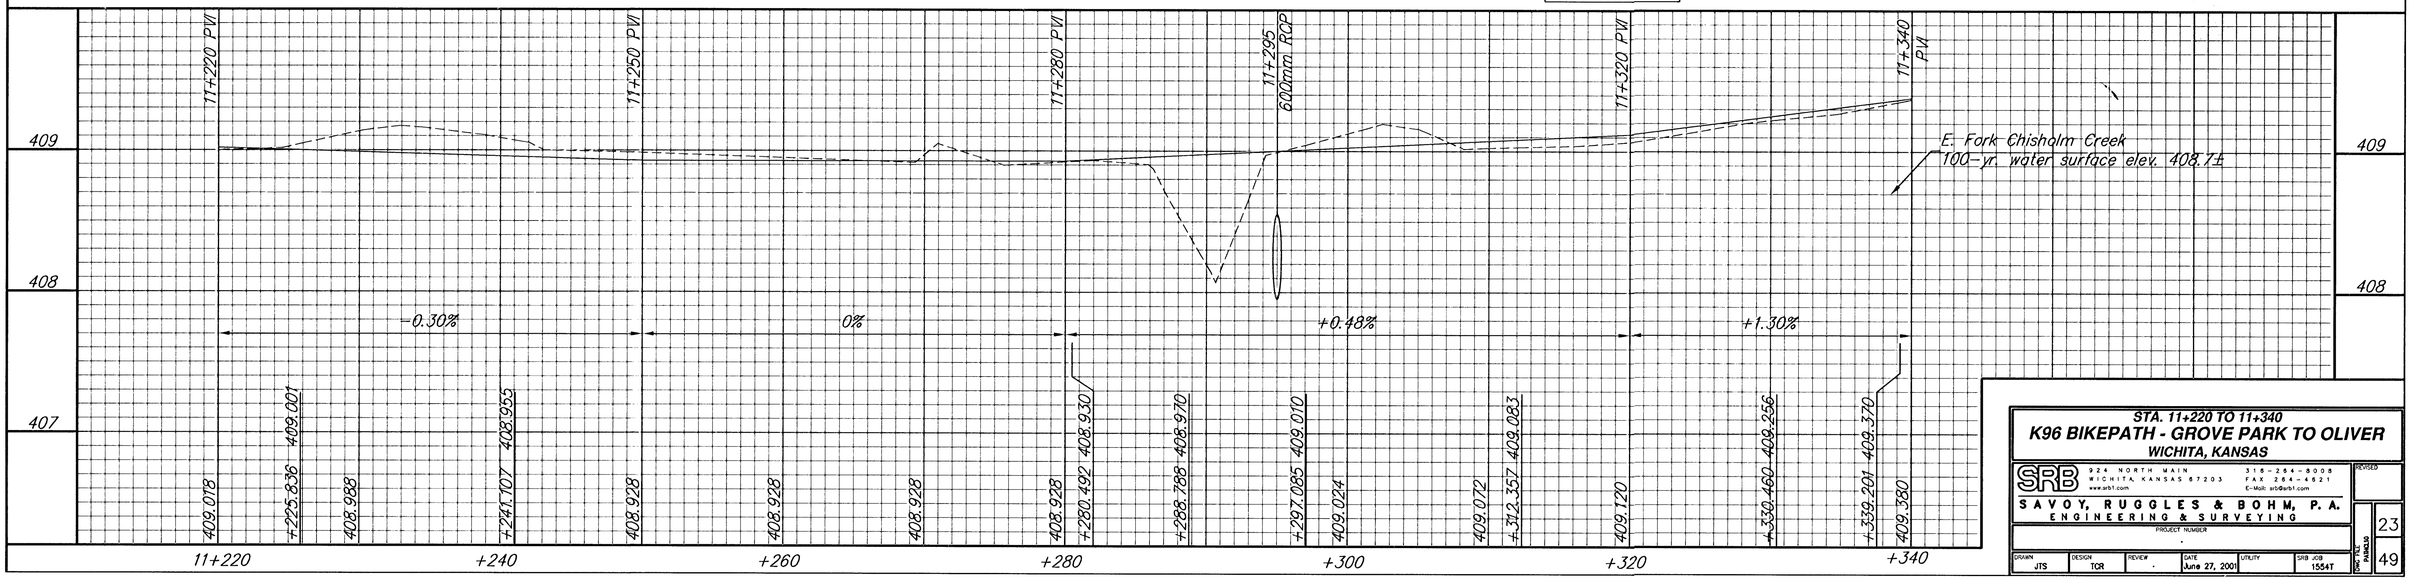

STA. 11+220 TO 11+340
K96 BIKEPATH - GROVE PARK TO OLIVER
WICHITA, KANSAS

SRB
924 NORTH MAIN
WICHITA, KANSAS 67203
www.srb1.com
316-264-8008
FAX 264-4621
E-Mail: srb@srb1.com
SAVOY, RUGGLES & BOHM, P.A.
ENGINEERING & SURVEYING

PROJECT NUMBER

DRAWN	DESIGN	REVIEW	DATE	UTILITY	SRB JOB
JTS	TCR	-	June 27, 2001		1554T

REVISED

SHEET NO. 23
TOTAL SHEETS 49