

| DATE | BY | |
|---|---|---|
| | | REFERENCES NOTED |
| | | REFERENCES CHECKED |

| FHWA REGION NO. | STATE | PROJECT NUMBER | FISCAL YEAR | SHEET NUMBER | TOTAL SHEETS |
|---|---|---|---|---|---|
| 7 | KANSAS | 87TE-0115-01 | 1997 | 24 | 49 |

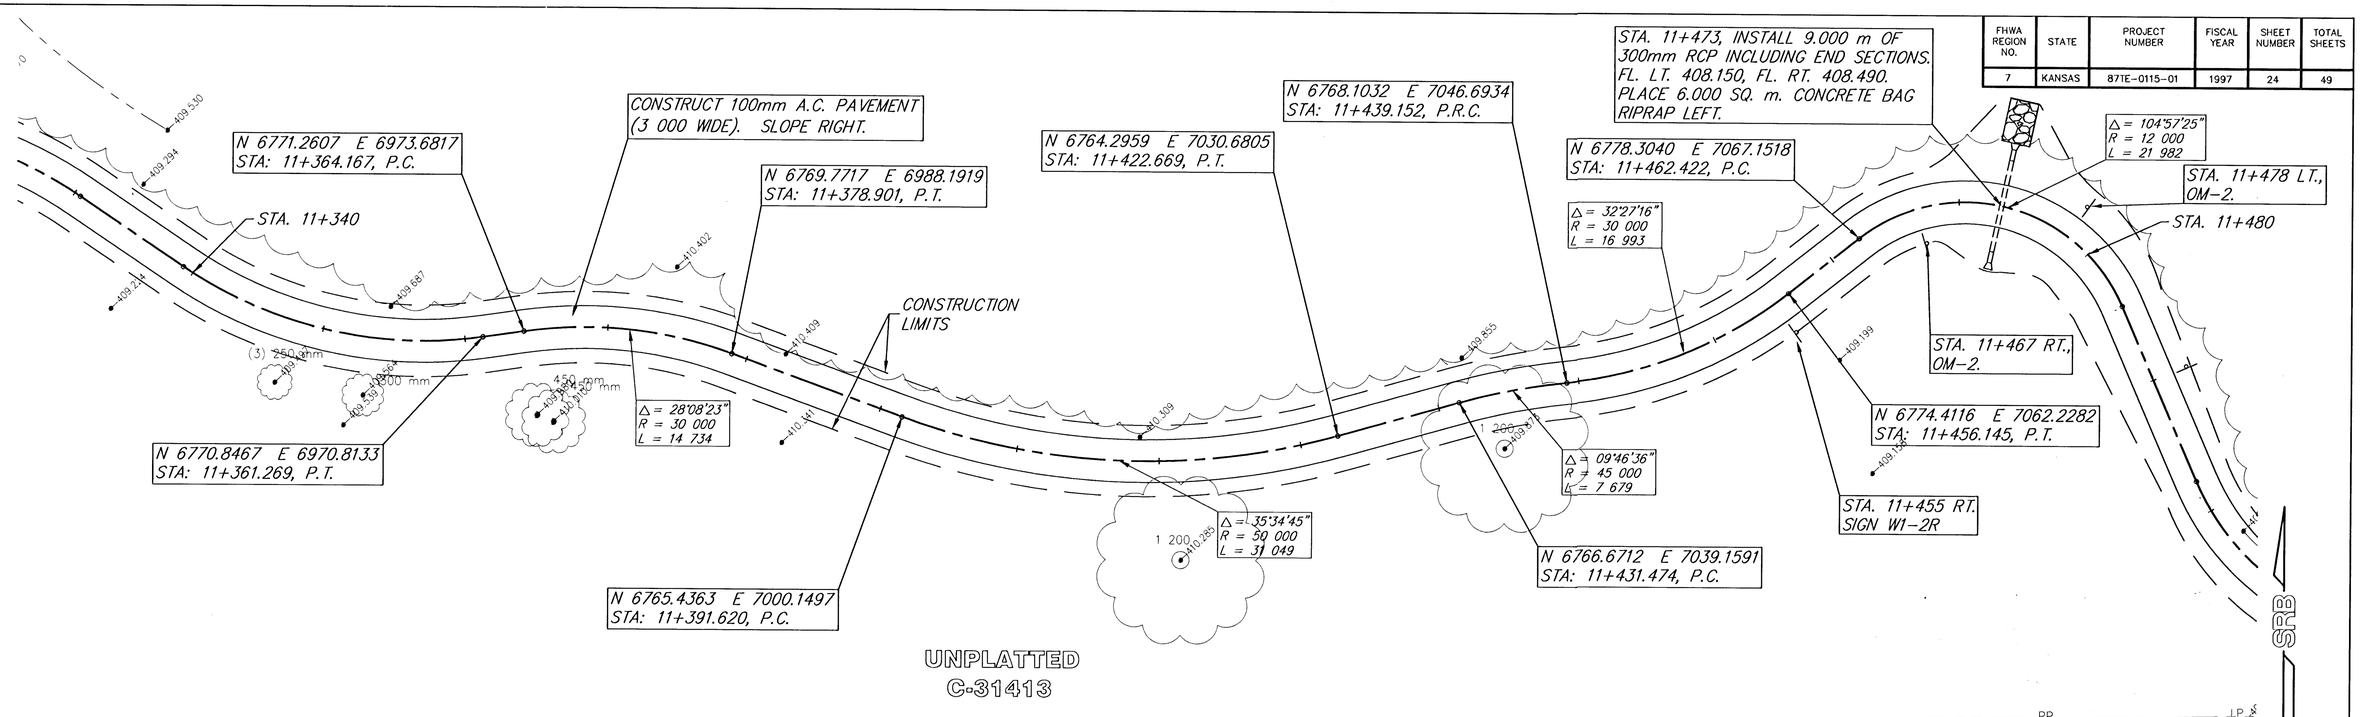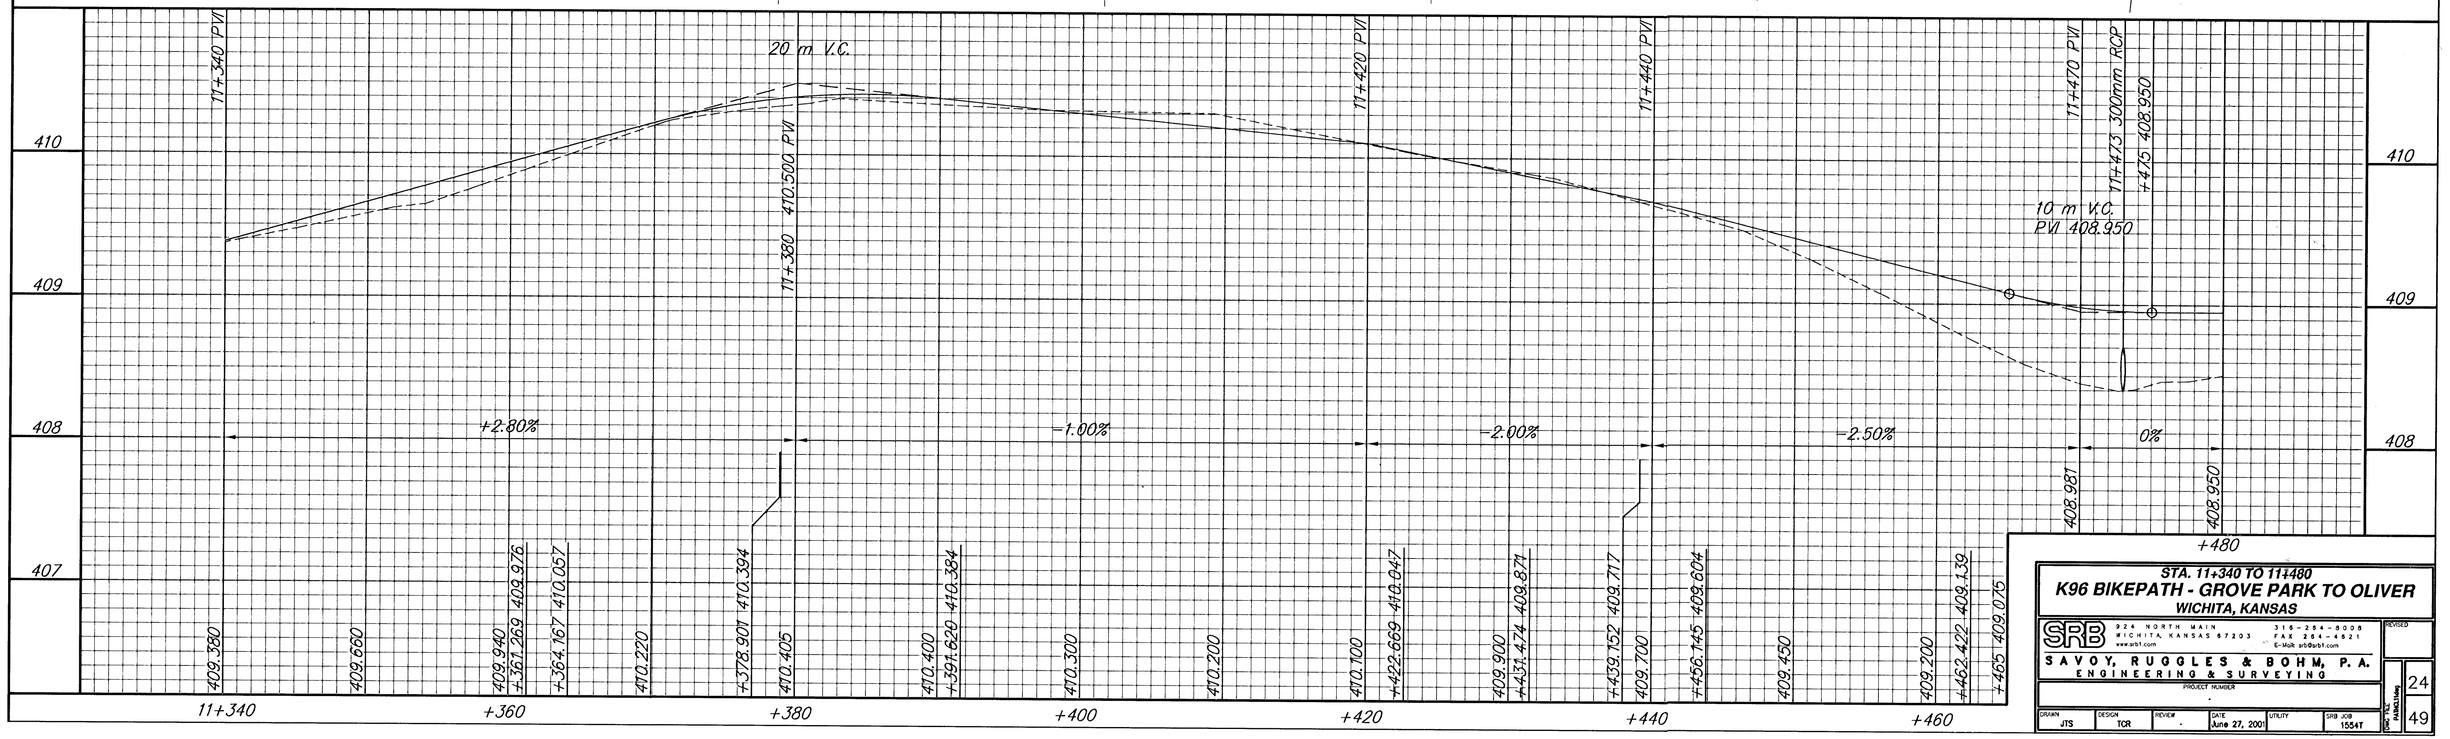


**STA. 11+340 TO 11+480**

**K96 BIKEPATH - GROVE PARK TO OLIVER**

**WICHITA, KANSAS**


SRB
924 NORTH MAIN
WICHITA, KANSAS 67203
www.srbl.com
316-264-8008
FAX 264-4621
E-Mail: srb@srbl.com

SAVOY, RUGGLES & BOHM, P.A.
ENGINEERING & SURVEYING


PROJECT NUMBER

| DRAWN | DESIGN | REVIEW | DATE | UTILITY | SRB JOB |
|---|---|---|---|---|---|
| JTS | TCR | - | June 27, 2001 | | 1554T |

REVISED

DOC. FILE NAME/Sheet: 24 / 49