FHWA REGION NO.	STATE	PROJECT NUMBER	FISCAL YEAR	SHEET NUMBER	TOTAL SHEETS
7	KANSAS	87TE-0115-01	1997	29	49

BY	DATE
REFERENCES NOTED	
REFERENCES CHECKED	

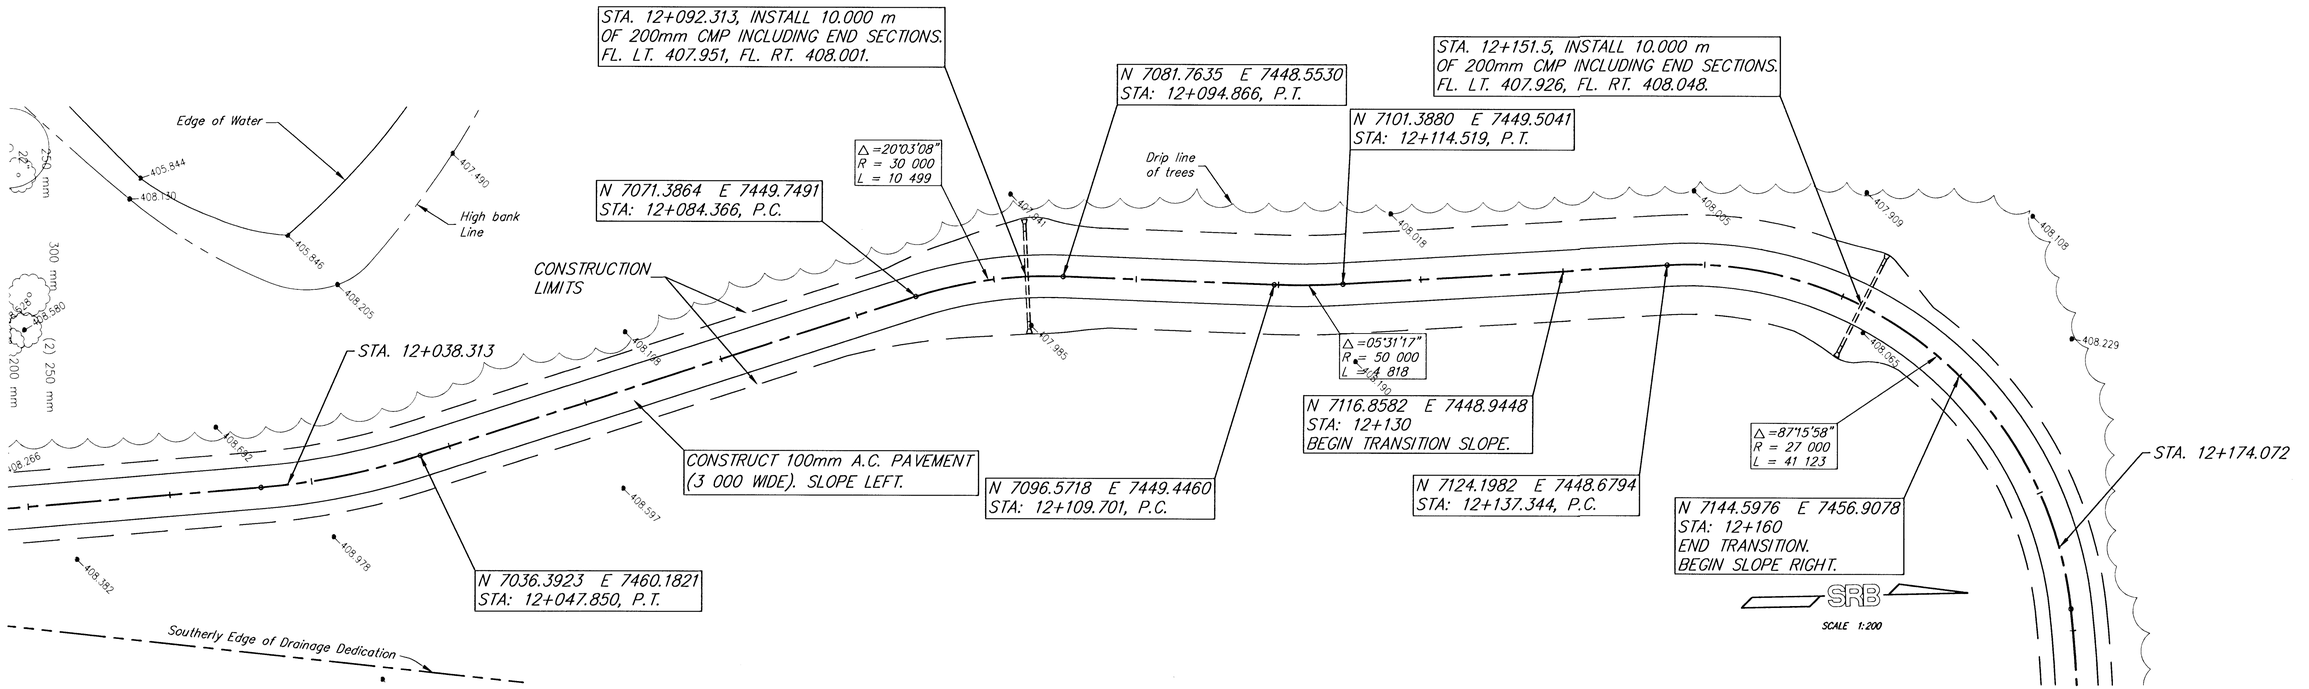

STA. 12+038.313 TO 12+174.072

K96 BIKEPATH - GROVE PARK TO OLIVER

WICHITA, KANSAS

SRB
924 NORTH MAIN 316-264-8008
WICHITA, KANSAS 67203 FAX 264-4621
www.srb51.com E-Mail: srb@srb51.com

SAVOY, RUGGLES & BOHM, P.A.
ENGINEERING & SURVEYING

PROJECT NUMBER

DRAWN	DESIGN	REVIEW	DATE	UTILITY	SRB JOB
JTS	TCR	.	June 27, 2001		1554T

REVISED

Sheet No. 29 of 49