
FHWA REG NO.	STATE	PROJECT NO.	YEAR	SHEET NO.	TOTAL SHEETS
7	KANSAS	87 N-0198-01	2001	9	82


FED. AID NO. – CMQ-N019(801)

0 5 10 20
HORIZONTAL SCALE 1:200

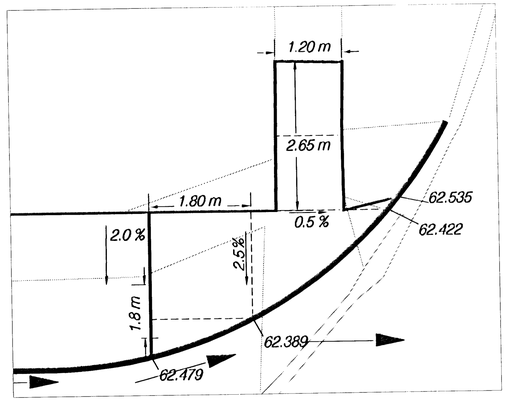

Wheelchair Ramp Detail, Sta. 3+182.320
Not On This Sheet, See Sheet 6



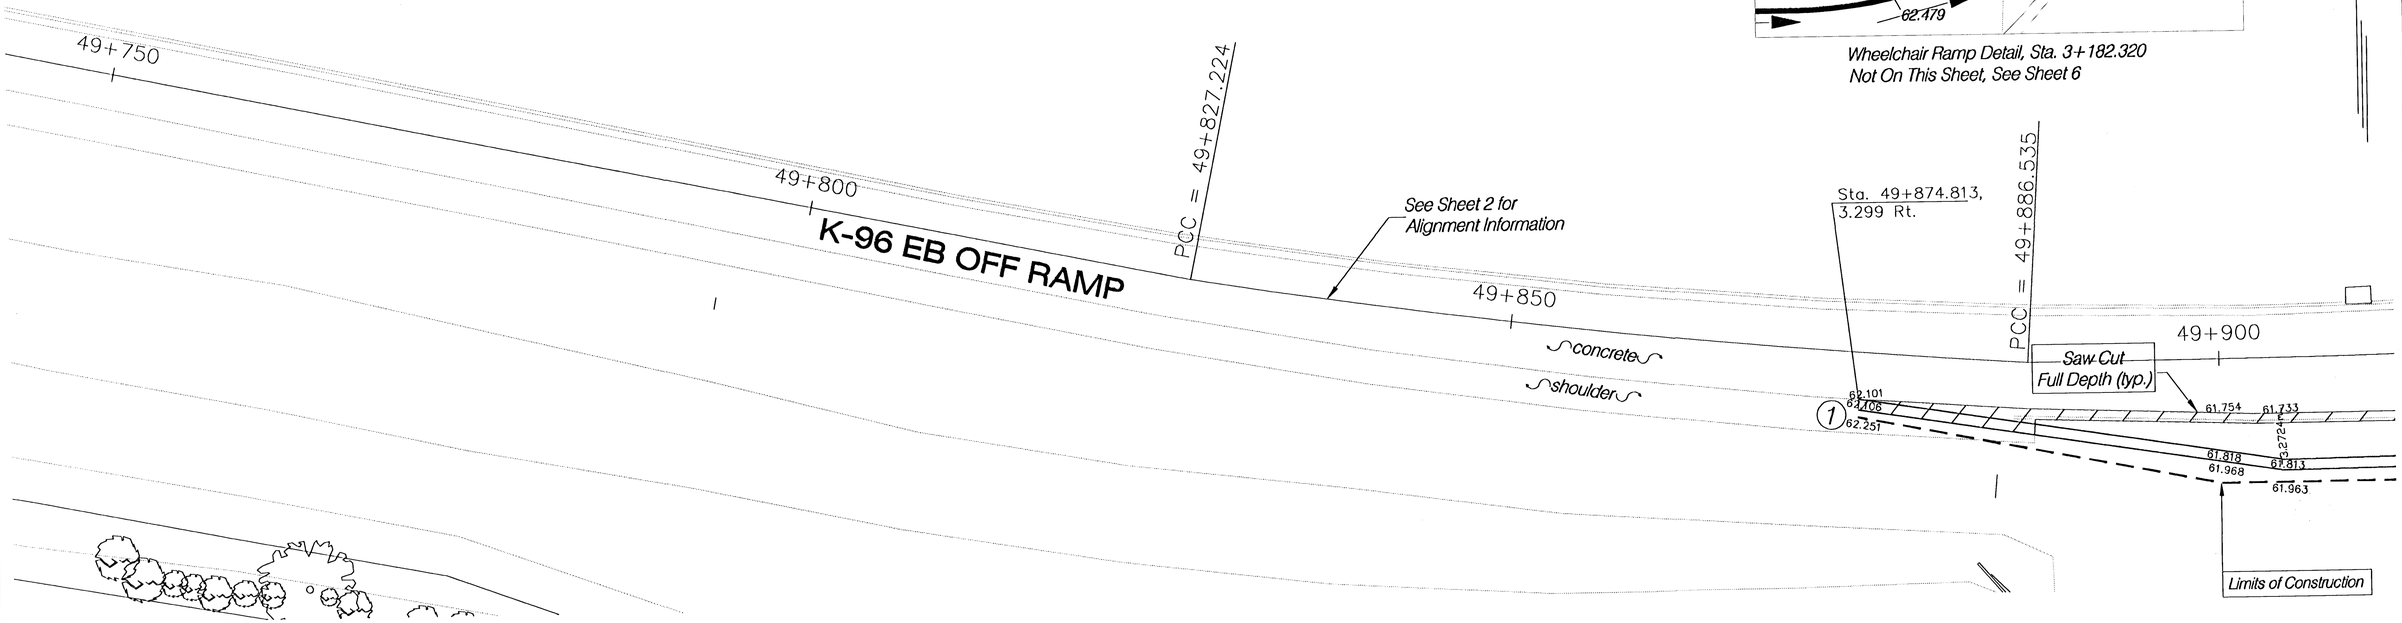

(1) *Sta. 49+874.853, 4.058 m Rt.*
N=17988.243 E=11876.013
Begin Taper

Elev. are at even 20m Stations unless otherwise noted.

Legend

- *Water Flow*
- *Control Point*
- *Pavement Removal*
- *Construction Easement*
- *Limits of construction*
- *Right Of Way*
- *Permanent Easement*
- *Remove Tree* X

ROCK ROAD
PLAN
STA. 49+750 - 49+900

HWS Consulting Group Inc.
Manhattan Office
3206 Kimball Avenue
Manhattan, KS 66503
Phone: (785) 539-2202
Fax: (785) 539-2393

Designed By:	JJH	Checked By:	JDM
Drawn By:	GEW	Date: FEB 2002	Job No. 55-70-2003