
FHWA REG NO.	STATE	PROJECT NO.	YEAR	SHEET NO.	TOTAL SHEETS
7	KANSAS	87 N-0198-01	2001	47	82

FED. AID NO. – CMQ-N019(801)

NOTE: USE THERMOPLASTIC FROM STA 3+017.50 TO STA 3+281.35 (ASPHALT SURFACE)
USE COLD PLASTIC FROM STA 3+281.35 TO STA 3+470.04 (CONCRETE SURFACE)
USE THERMOPLASTIC FROM STA 3+470.04 TO STA 3+538.98 (ASPHALT SURFACE)

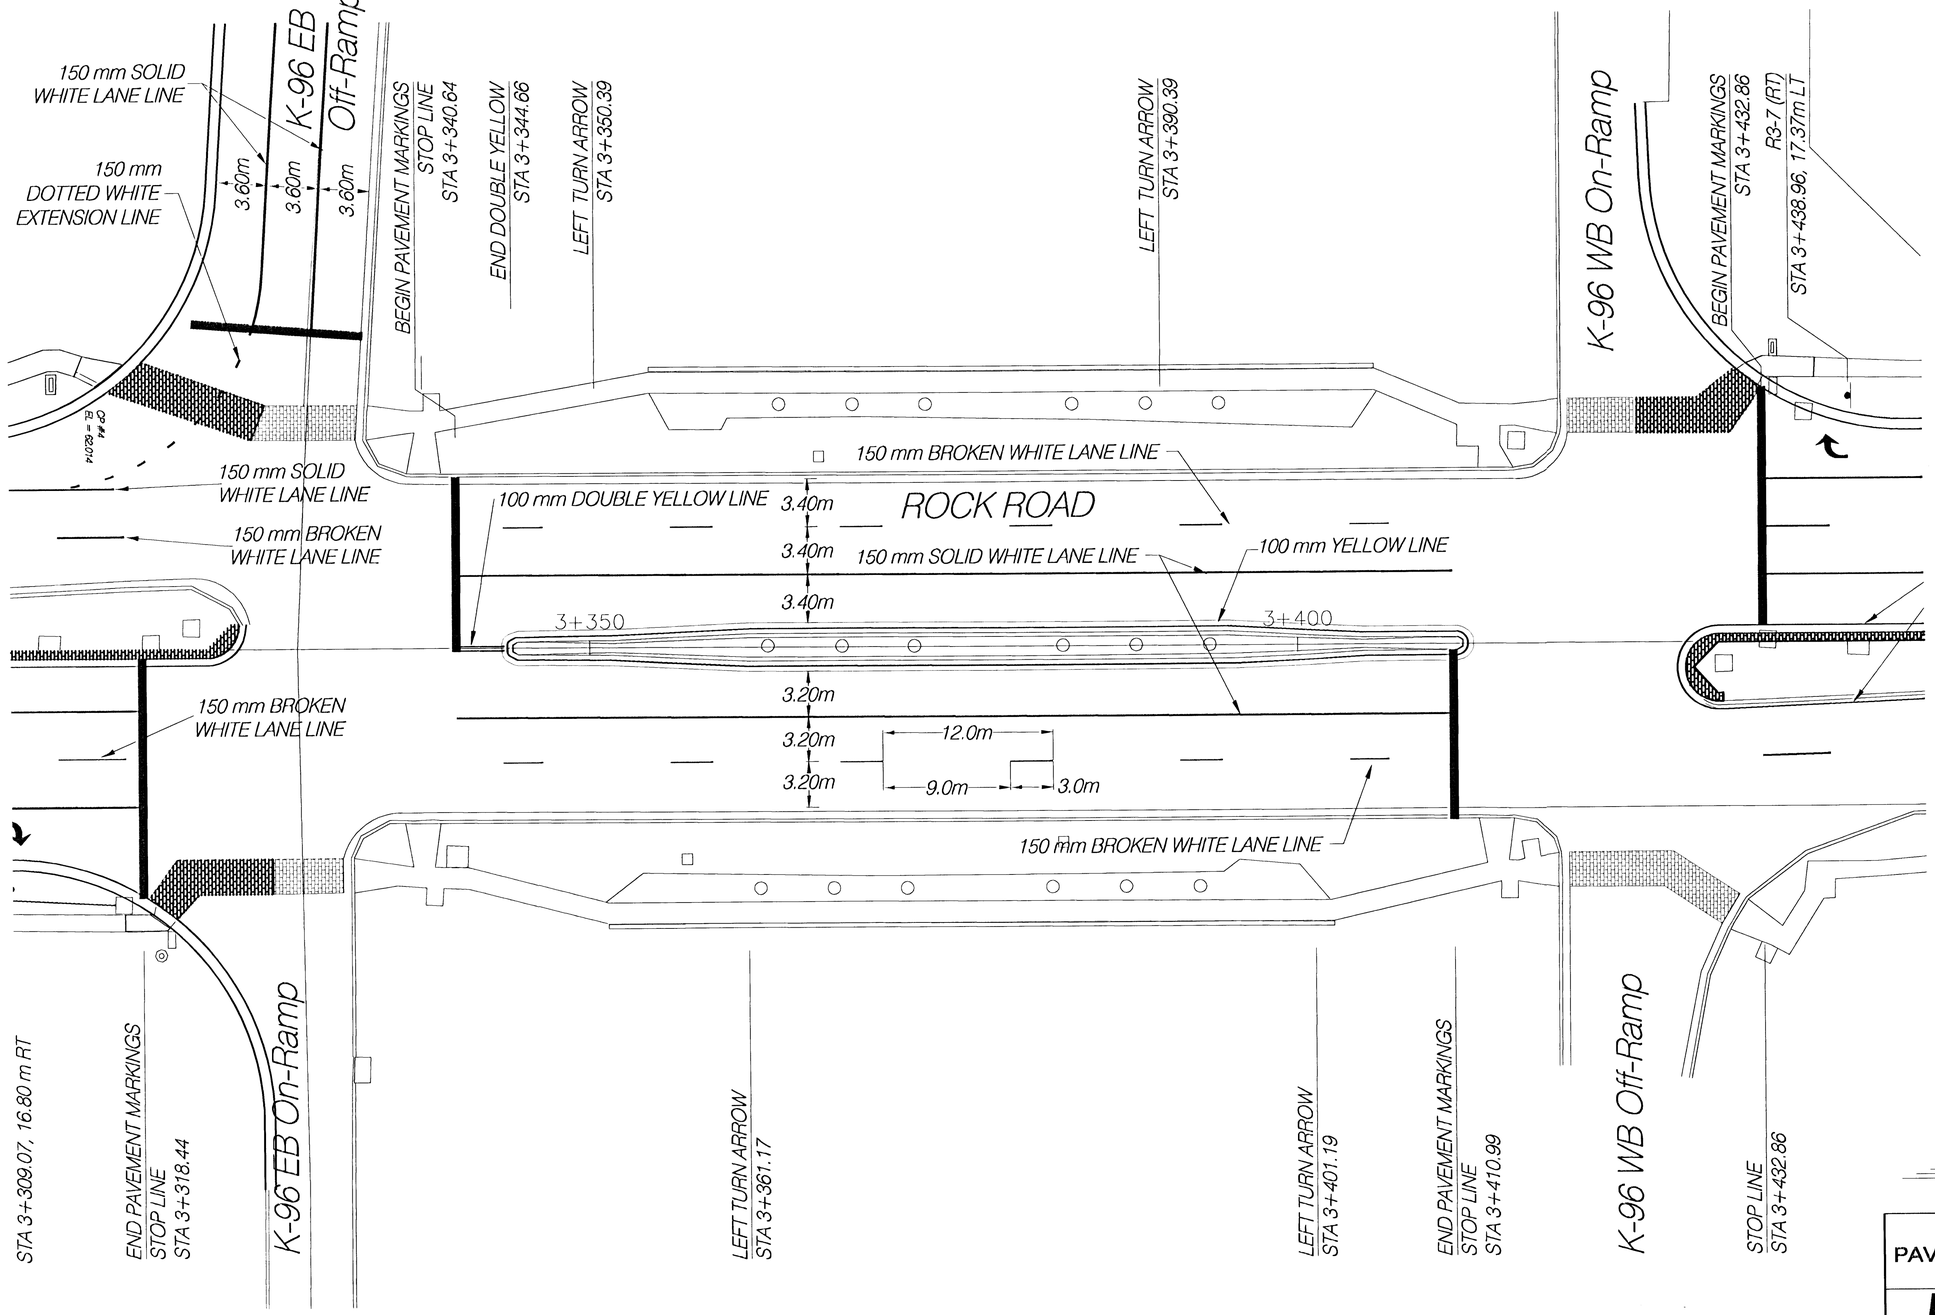

0 5 10 20
HORIZONTAL SCALE 1:200

N

ROCK ROAD
PAVEMENT MARKINGS & SIGNING
STA. 3+311 - 3+444

HWS Consulting Group Inc
Manhattan Office
3206 Kimball Avenue
Manhattan, KS 66503
Phone: (785) 539-2202
Fax: (785) 539-2393

Designed By:	JJH	Checked By:	JDM	
Drawn By:	BJD	Date:	11/14/01	Job No. 55-70-2003

ROCK ROAD PMK.DWG