SHEET NO.	TOTAL SHEETS
21	25

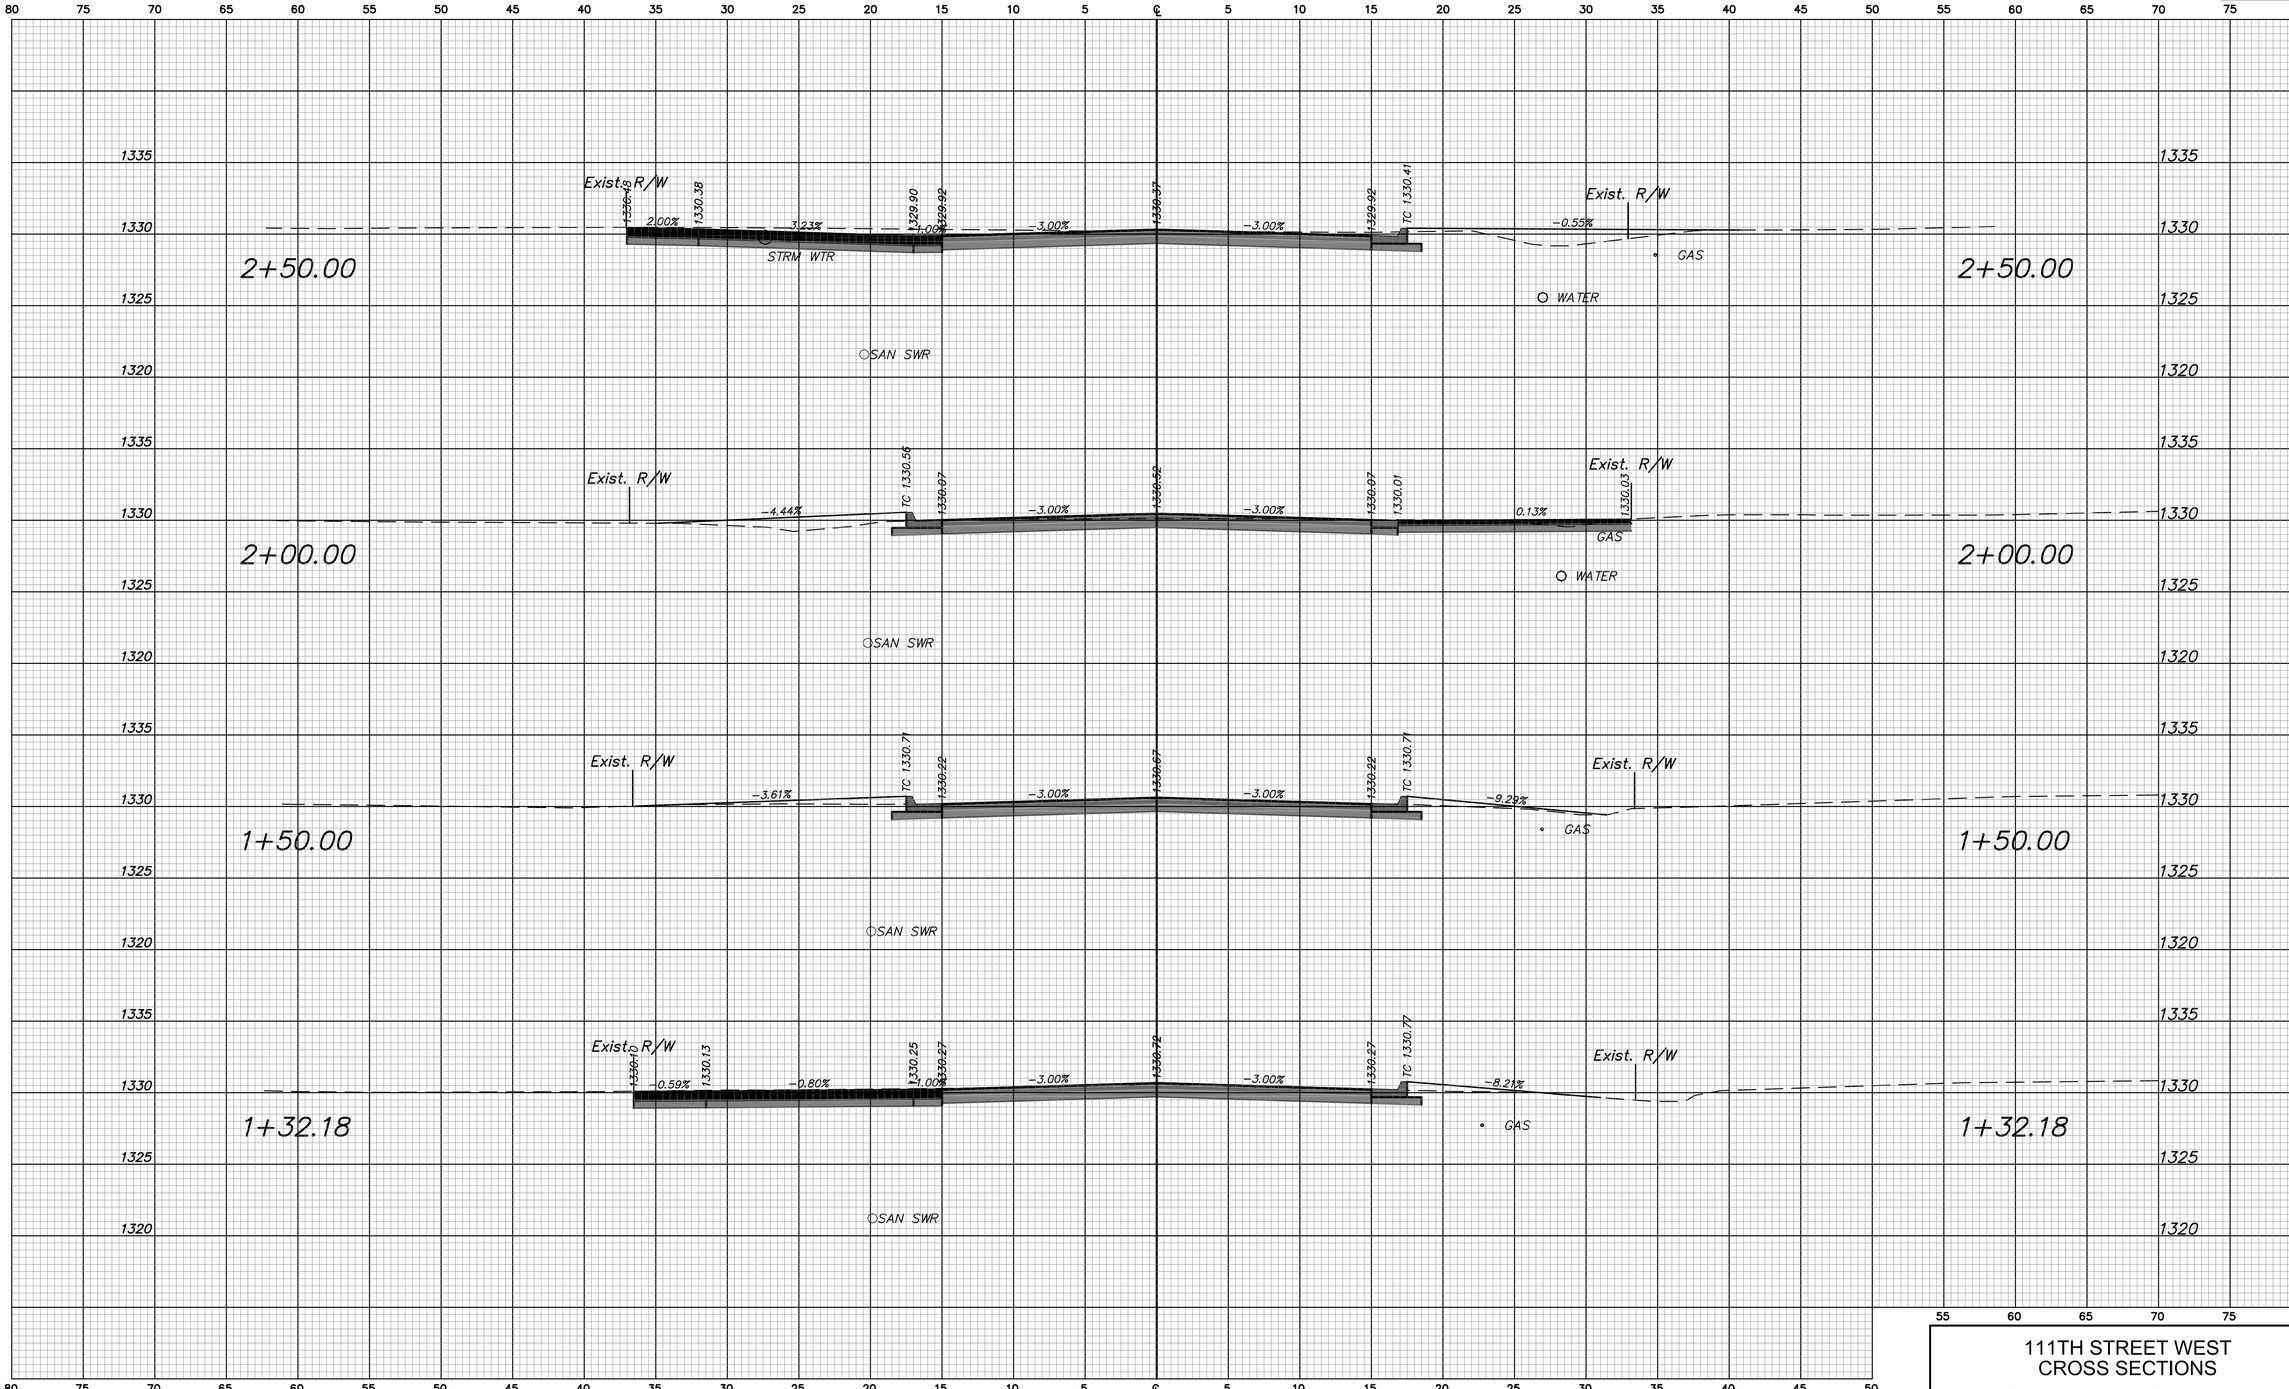

111TH STREET WEST
CROSS SECTIONS

STA. 1+32.18 to STA. 2+50.00