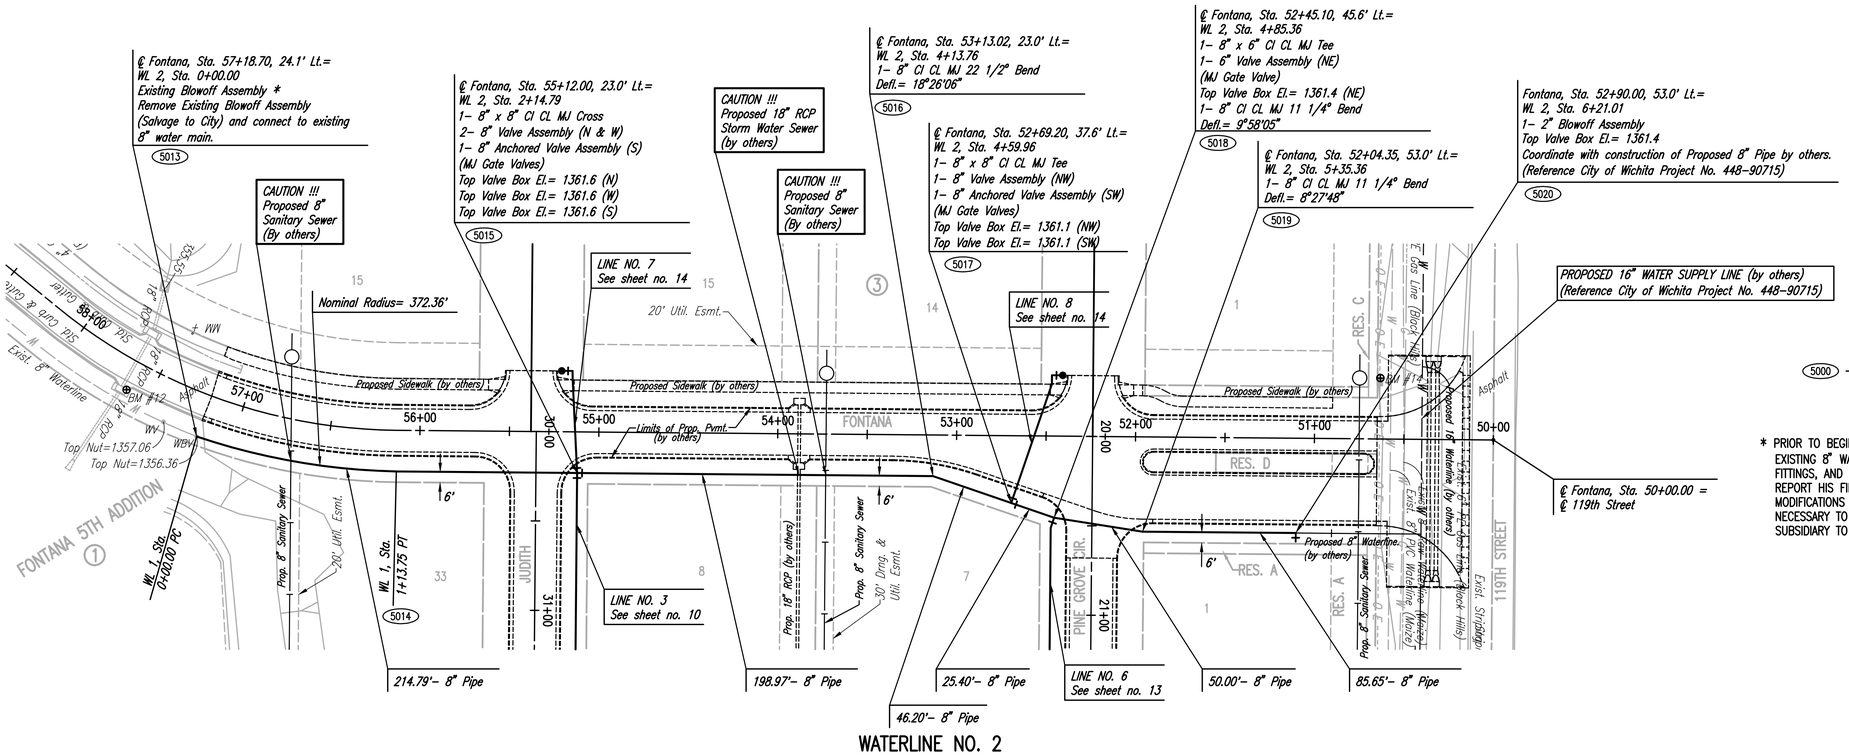

WATERLINE NO. 2

Unless noted otherwise, elevations shown are top of pipe

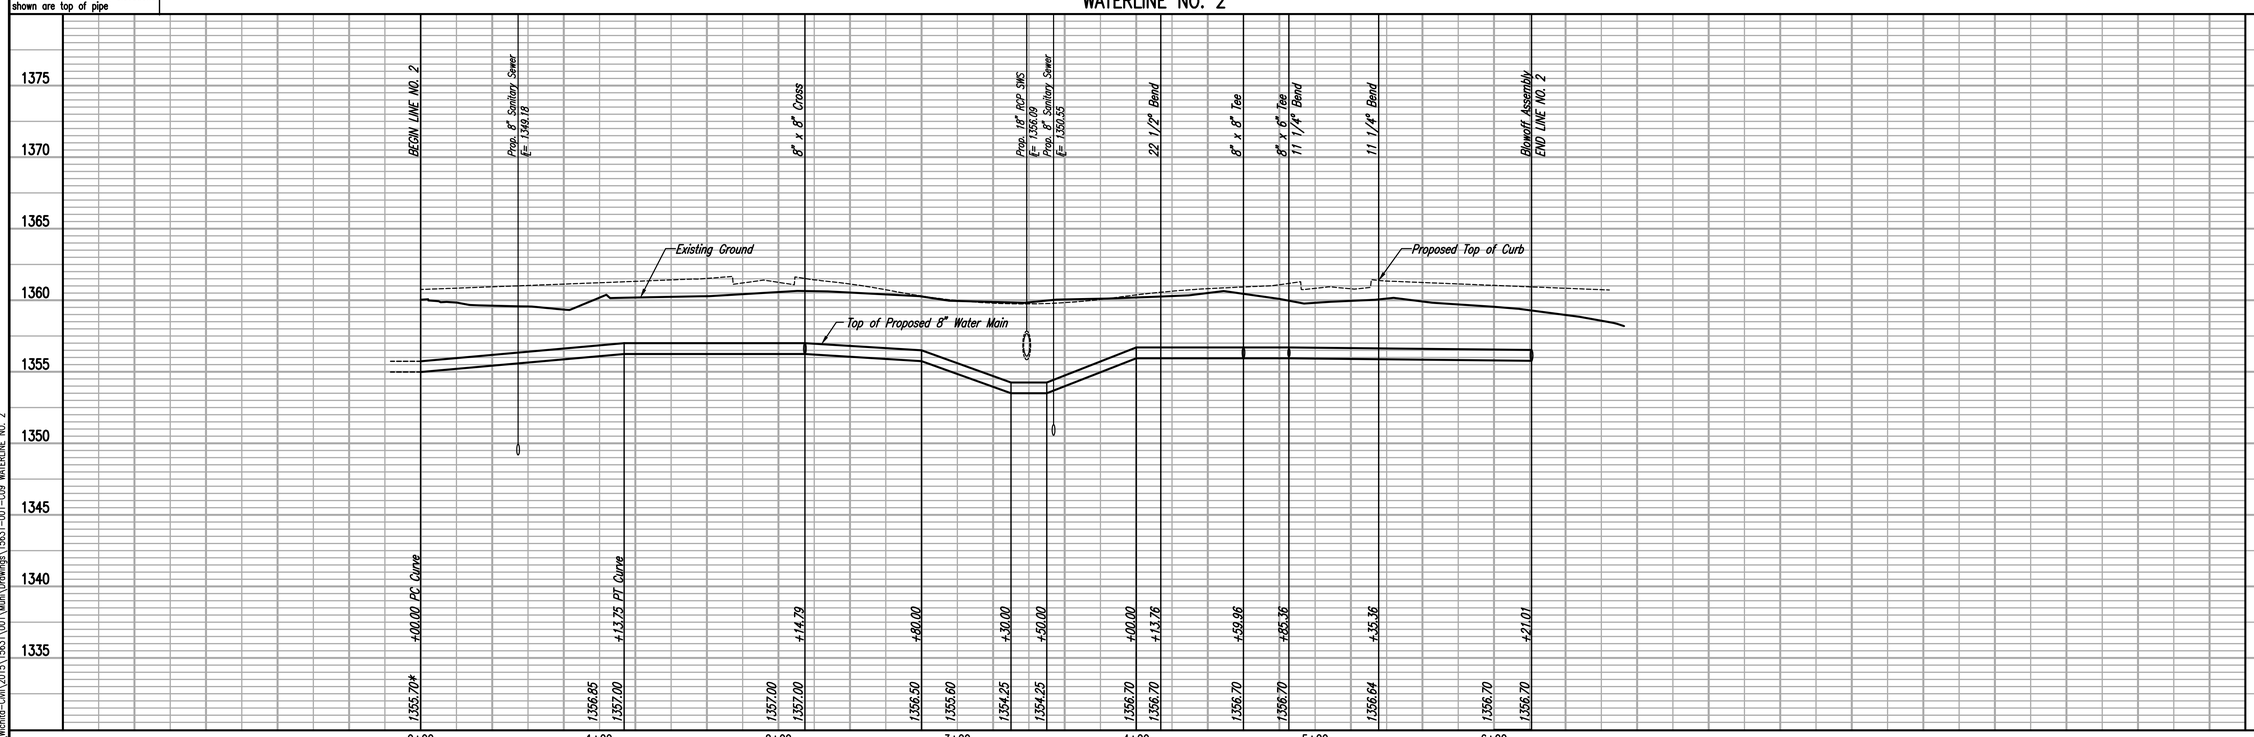

PROFILE

	BY	DATE
CHECKED		
CHECKED		

PLAN

	BY	DATE
CHECKED		
CHECKED		

FONTANA 5TH - PHASE 1
WATERLINE IMPROVEMENTS

WATERLINE NO. 2

GARY JANZEN, P.E. - CITY ENGINEER
CITY OF WICHITA PROJECT NO. 448-90427

PEC
PROFESSIONAL ENGINEERING CONSULTANTS, P.A.
303 SOUTH TOPEKA WICHITA, KS 67202
316-262-2691 www.pec1.com

Job No. 35-15631-001-0042
Date September 2015
Designed By MDK, SAD
Drawn By CSL, KTD

Sheet 9 of 18

Saved: 07-19-2016 10:40:52 AM by CSL
Plot Scale: 1:1 Plot Date: 07-19-2016 6:25 PM by CSL
U:\Wichita-Civil\2015\15631\001\Main\Drawings\15631-001-C09 WATERLINE NO. 2