BAR IS ONE INCH ON OFFICIAL DRAWINGS. 0 1" IF NOT ONE INCH, ADJUST SCALE ACCORDINGLY.

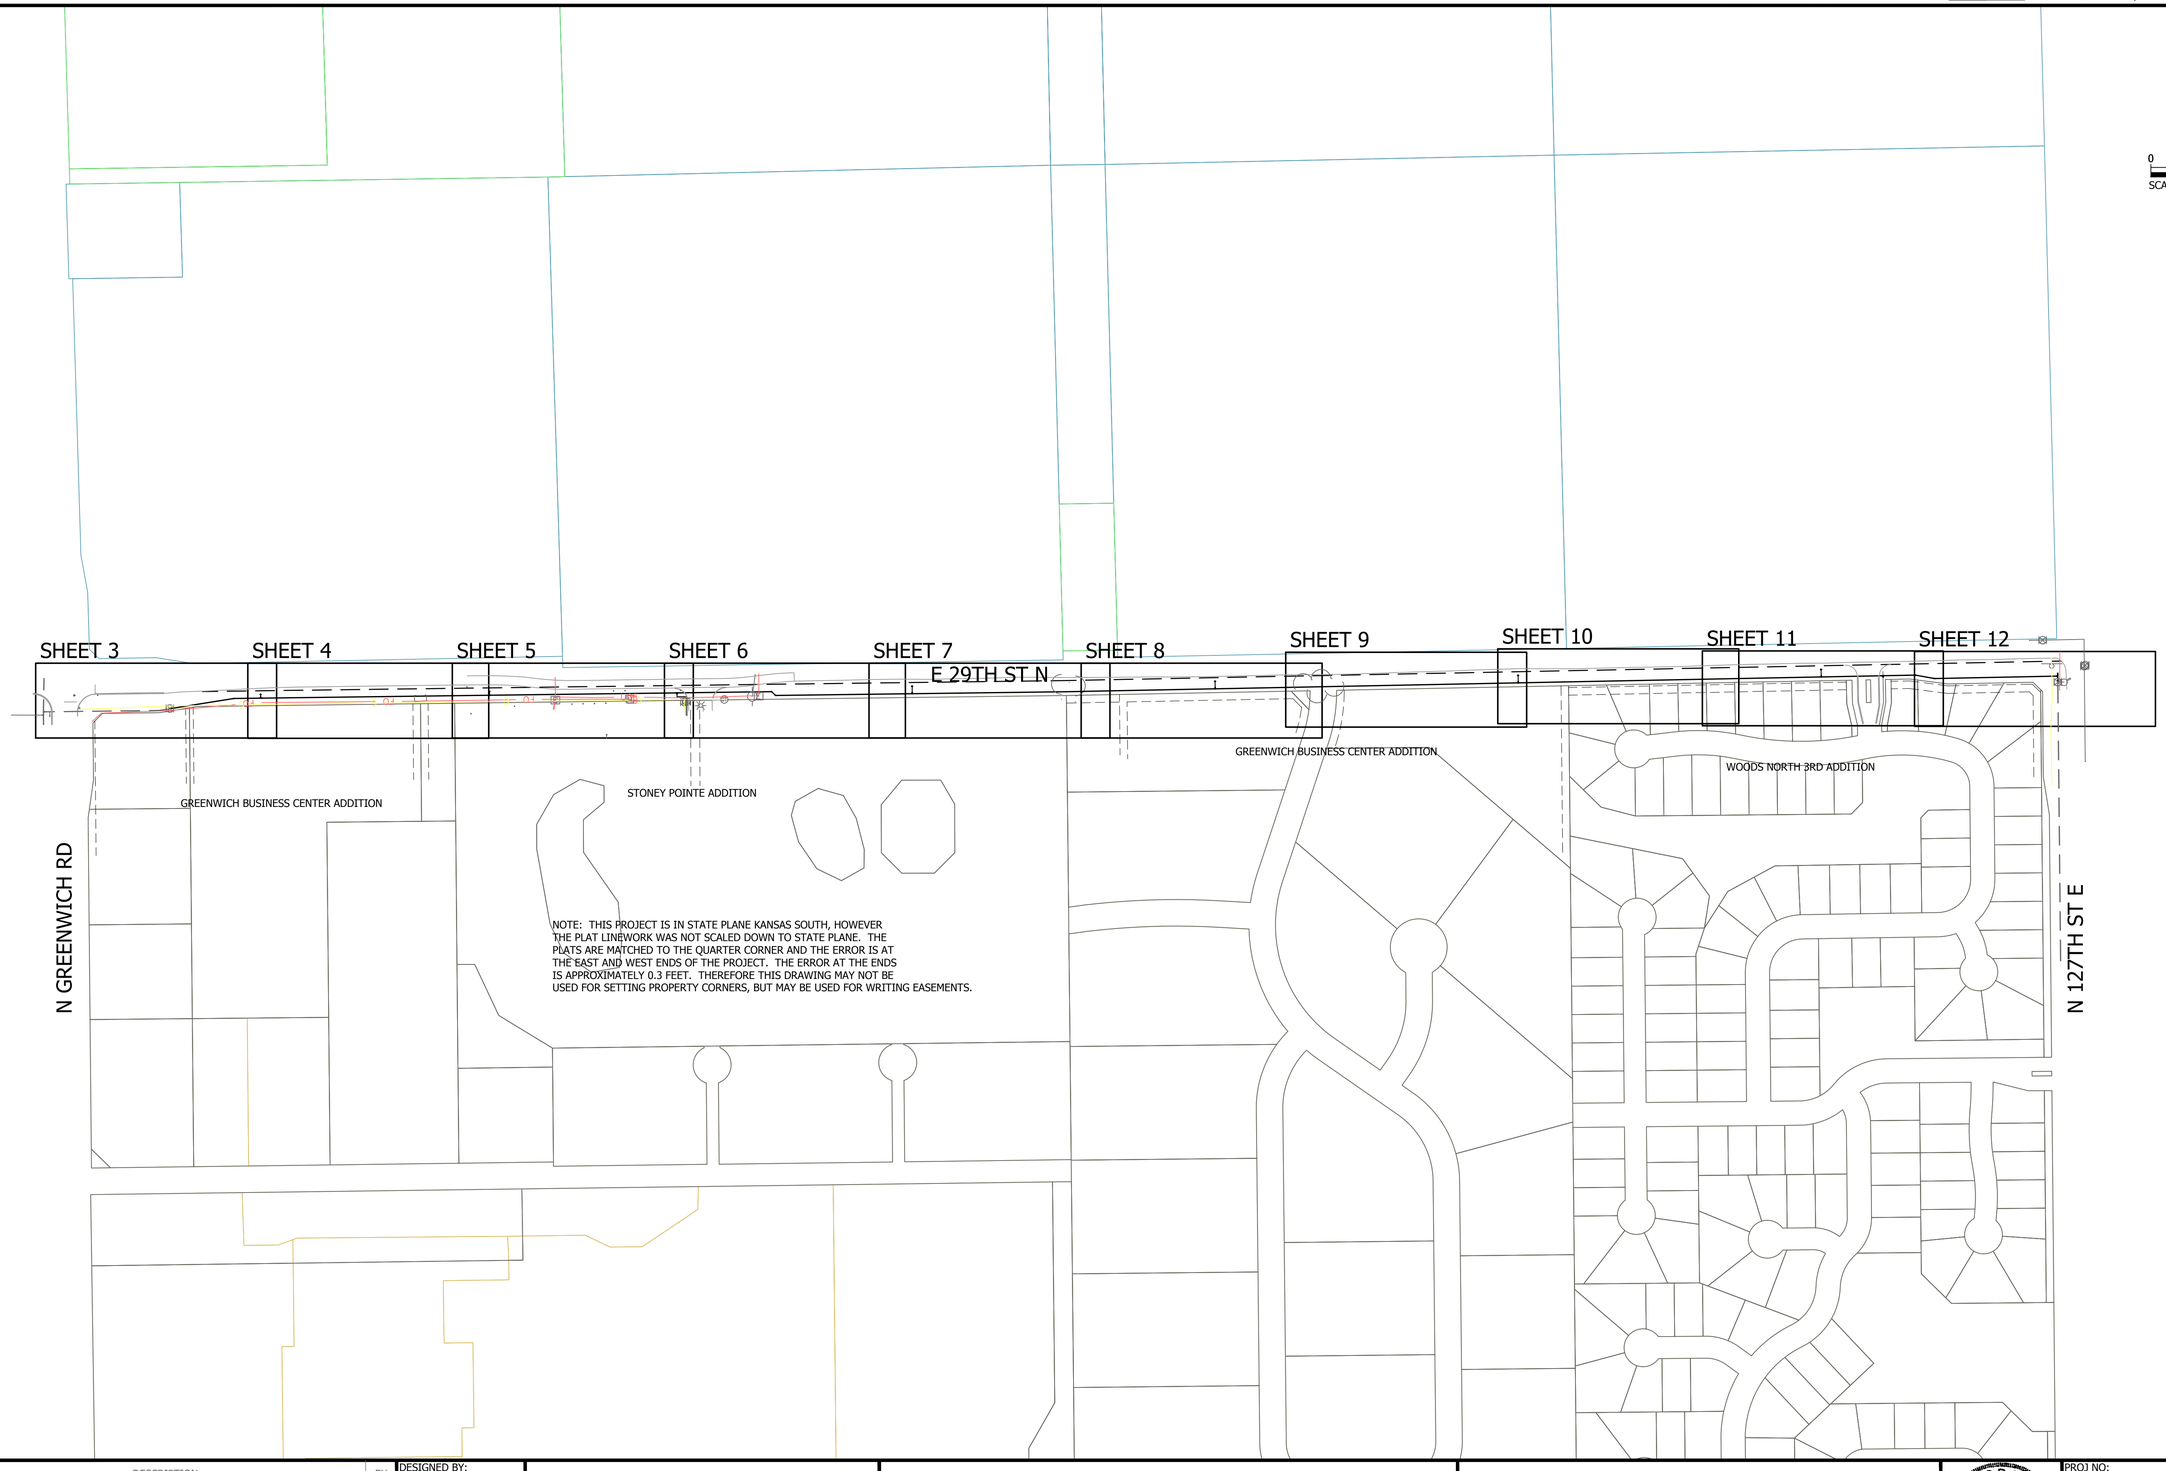

NOTE: THIS PROJECT IS IN STATE PLANE KANSAS SOUTH, HOWEVER THE PLAT LINEWORK WAS NOT SCALED DOWN TO STATE PLANE. THE PLATS ARE MATCHED TO THE QUARTER CORNER AND THE ERROR IS AT THE EAST AND WEST ENDS OF THE PROJECT. THE ERROR AT THE ENDS IS APPROXIMATELY 0.3 FEET. THEREFORE THIS DRAWING MAY NOT BE USED FOR SETTING PROPERTY CORNERS, BUT MAY BE USED FOR WRITING EASEMENTS.

#	DATE	DESCRIPTION	BY

DESIGNED BY: BMH
DRAWN BY: DOJ
CHECKED BY: ADW
PROJECT ENGR:

BARTLETT & WEST
1200 SW EXECUTIVE DRIVE - TOPEKA, KS 66615.3850
PHONE 785.272.2252 - FAX 785.272.7349
WWW.BARTWEST.COM

12" WATERLINE INSTALLATION PROJECT
E 29TH ST N FROM N GREENWICH RD TO N 127TH ST E
WICHITA, KANSAS

INDEX TO SHEETS

LOUIS P. FUNK - LICENSED - 15590 - 6-27-16 - KANSAS - PROFESSIONAL ENGINEER

PROJ NO: 19122.000
CONST PROJ:
SCALE: AS NOTED
DATE: JUNE 2016

DRAWING NO: 2
SHEET NO: 2 OF 19

Last edit on: 00/00/00
Drawing Name: W:\Proj\190001\19122\19122.000\AutoCad\Plan Set\19122.000zzLayout.dwg Layout Name: 2 INDEX TO SHEETS Plotted By: DOJ09434 Plotted on: 7/29/2016 10:50:34 AM

ALL RIGHTS RESERVED. ALL BARTLETT & WEST PLANS, SPECIFICATIONS AND DRAWINGS ARE PROTECTED UNDER COPYRIGHT LAW, AND NO PART MAY BE COPIED, REPRODUCED, DISPLAYED PUBLICLY, USED TO CREATE DERIVATIVES, DISTRIBUTED, STORED IN A RETRIEVAL SYSTEM OR TRANSMITTED IN ANY FORM BY ANY MEANS WITHOUT PRIOR WRITTEN PERMISSION OF BARTLETT & WEST.