BAR IS ONE INCH ON OFFICIAL DRAWINGS. 0 1" IF NOT ONE INCH, ADJUST SCALE ACCORDINGLY.

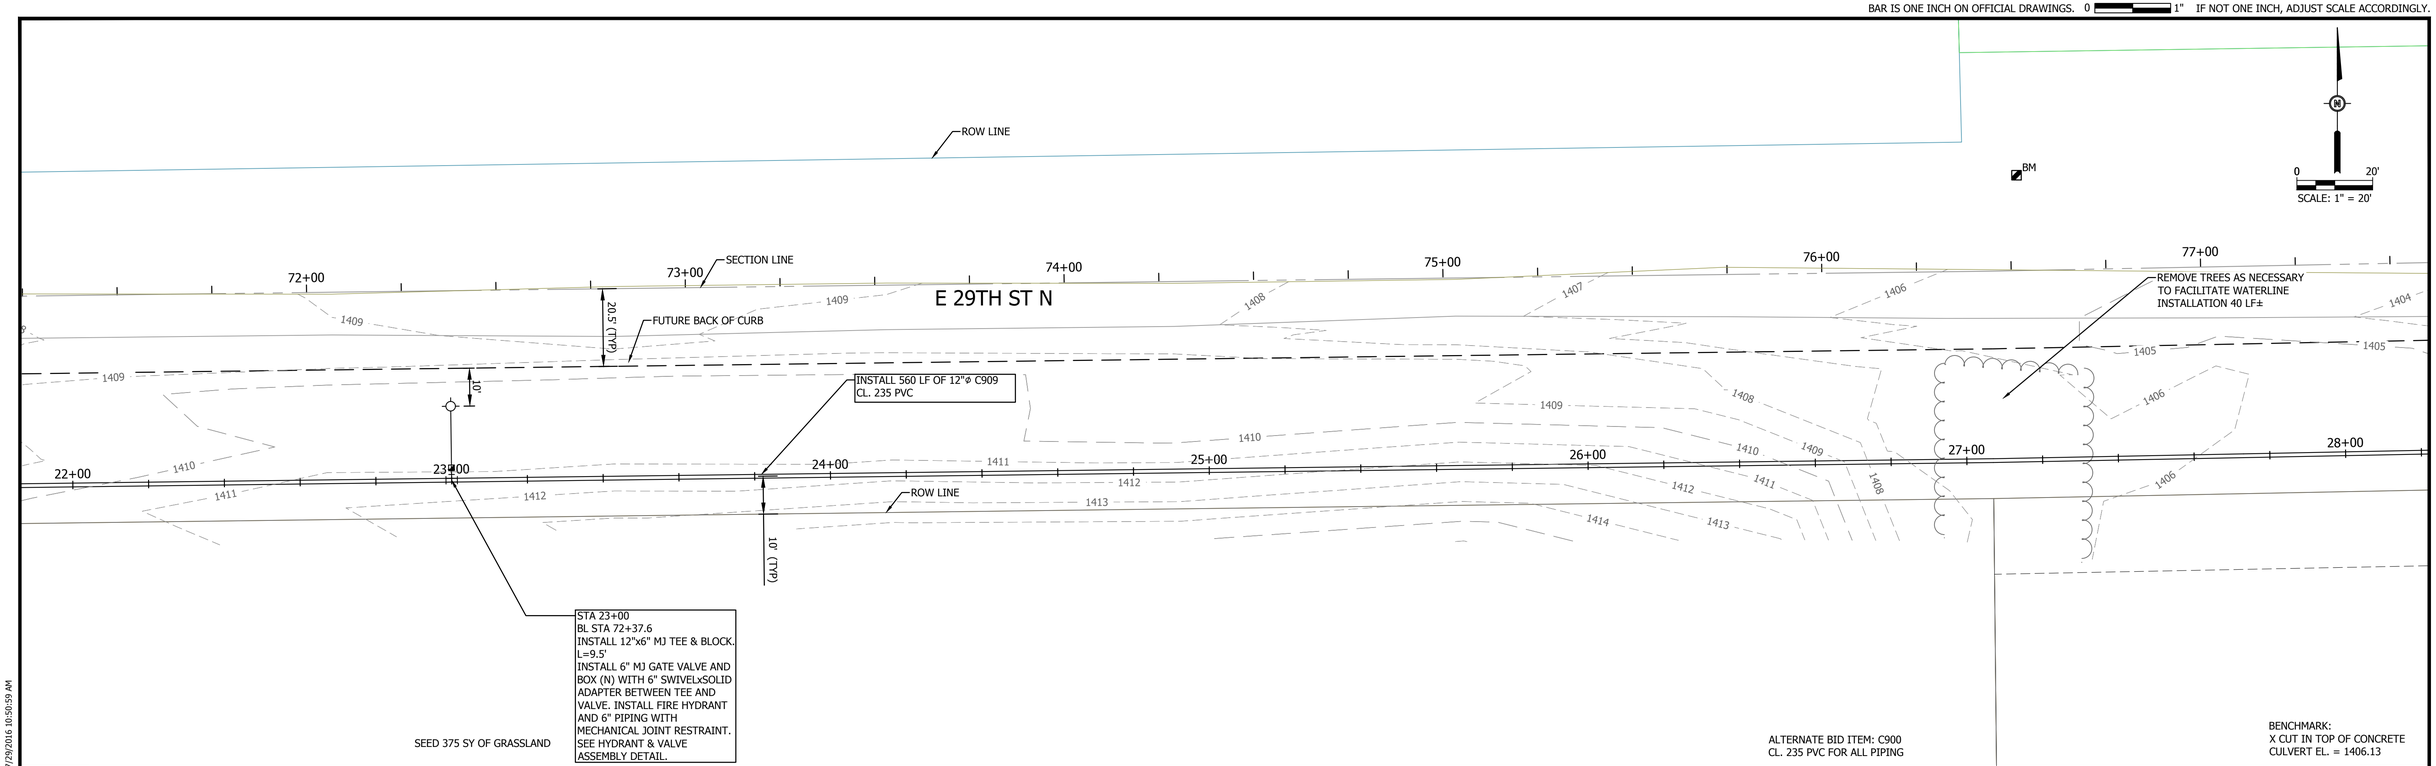

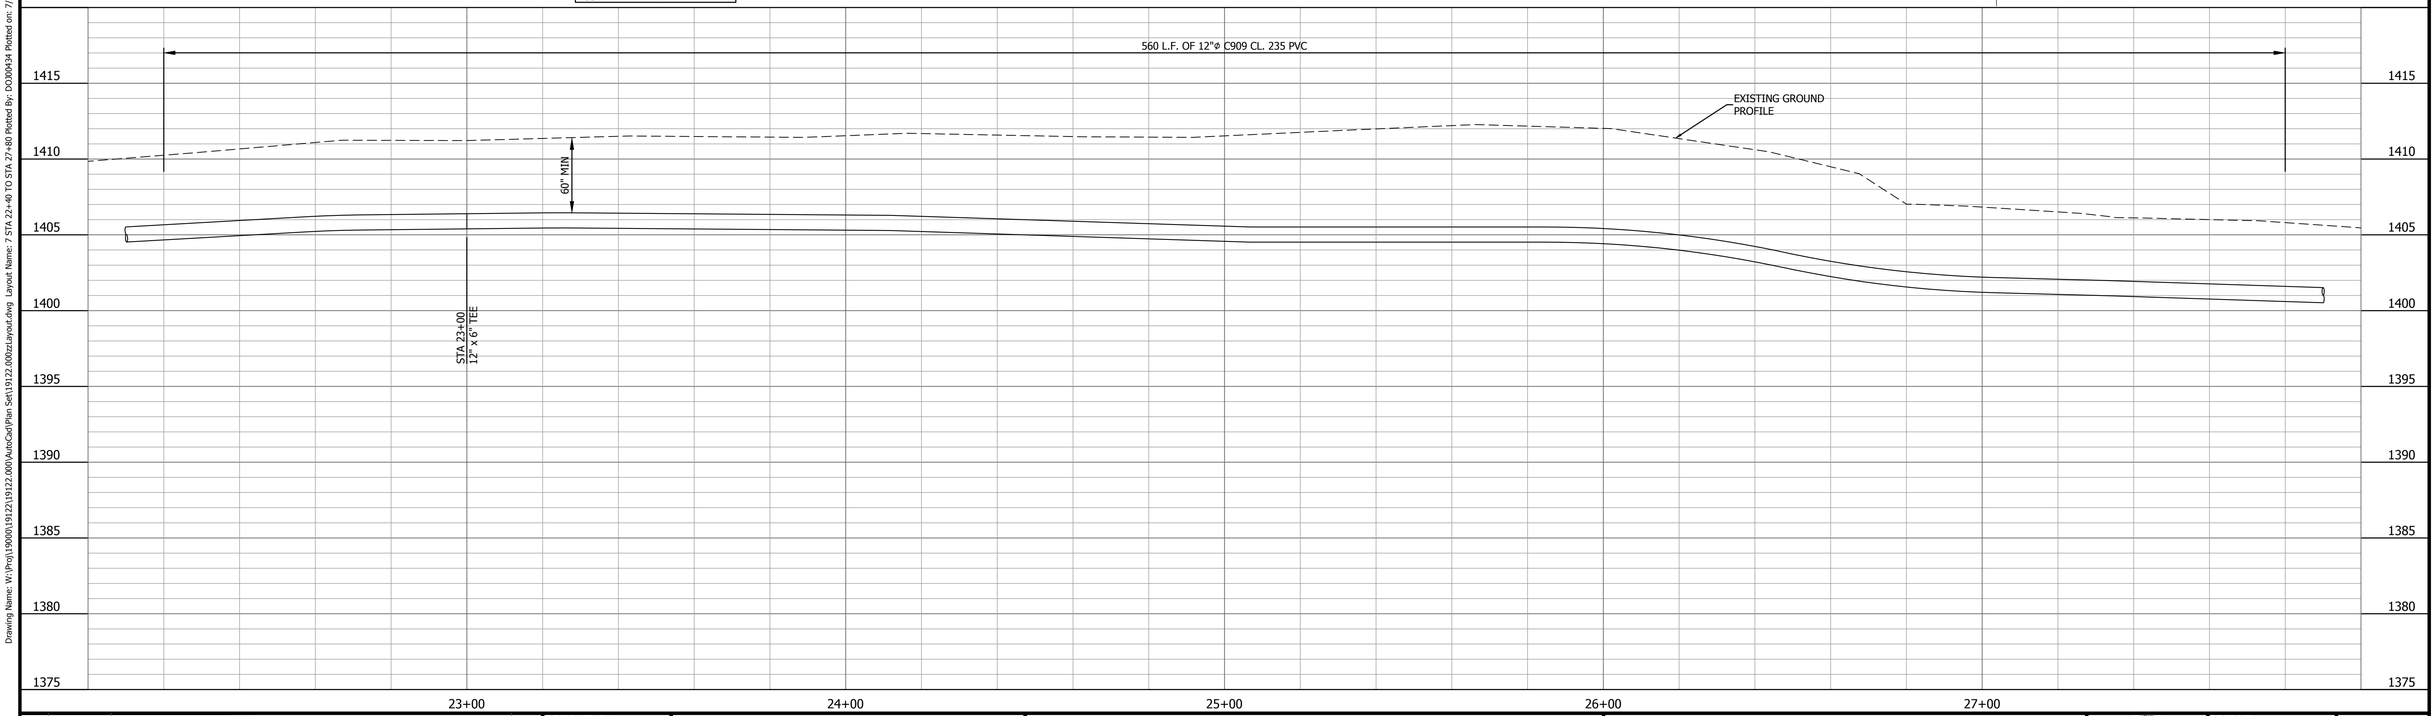

#	DATE	DESCRIPTION	BY

DESIGNED BY: BMH
DRAWN BY: DOJ
CHECKED BY: ADW
PROJECT ENGR:

BARTLETT & WEST
1200 SW EXECUTIVE DRIVE - TOPEKA, KS 66615.3850
PHONE 785.272.2252 - FAX 785.272.7349
WWW.BARTWEST.COM

12" WATERLINE INSTALLATION PROJECT
E 29TH ST N FROM N GREENWICH RD TO N 127TH ST E
WICHITA, KANSAS

PLAN & PROFILE
STA 22+40 TO STA 27+80

LOUIS P. FUNK LICENSED 15590 6-27-16 KANSAS PROFESSIONAL ENGINEER

PROJ NO: 19122.000
CONST PROJ:
SCALE: AS NOTED
DATE: JUNE 2016

DRAWING NO: 7
SHEET NO: 7 OF 19

Last edit on: 00/00/00
Drawing Name: W:\Proj\19000\19121\19122.000\AutoCad\Plan Set\19122.600pcLayout.dwg Layout Name: 7 STA 22+40 TO STA 27+80 Plotted By: DJOHN34 Plotted on: 7/29/2016 10:50:59 AM

ALL RIGHTS RESERVED. ALL BARTLETT & WEST PLANS, SPECIFICATIONS AND DRAWINGS ARE PROTECTED UNDER COPYRIGHT LAW, AND NO PART MAY BE COPIED, REPRODUCED, DISPLAYED PUBLICLY, USED TO CREATE DERIVATIVES, DISTRIBUTED, STORED IN A RETRIEVAL SYSTEM OR TRANSMITTED IN ANY FORM BY ANY MEANS WITHOUT PRIOR WRITTEN PERMISSION OF BARTLETT & WEST.