FONTANA 5TH

AN ADDITION TO WICHITA, SEDGWICK COUNTY, KANSAS

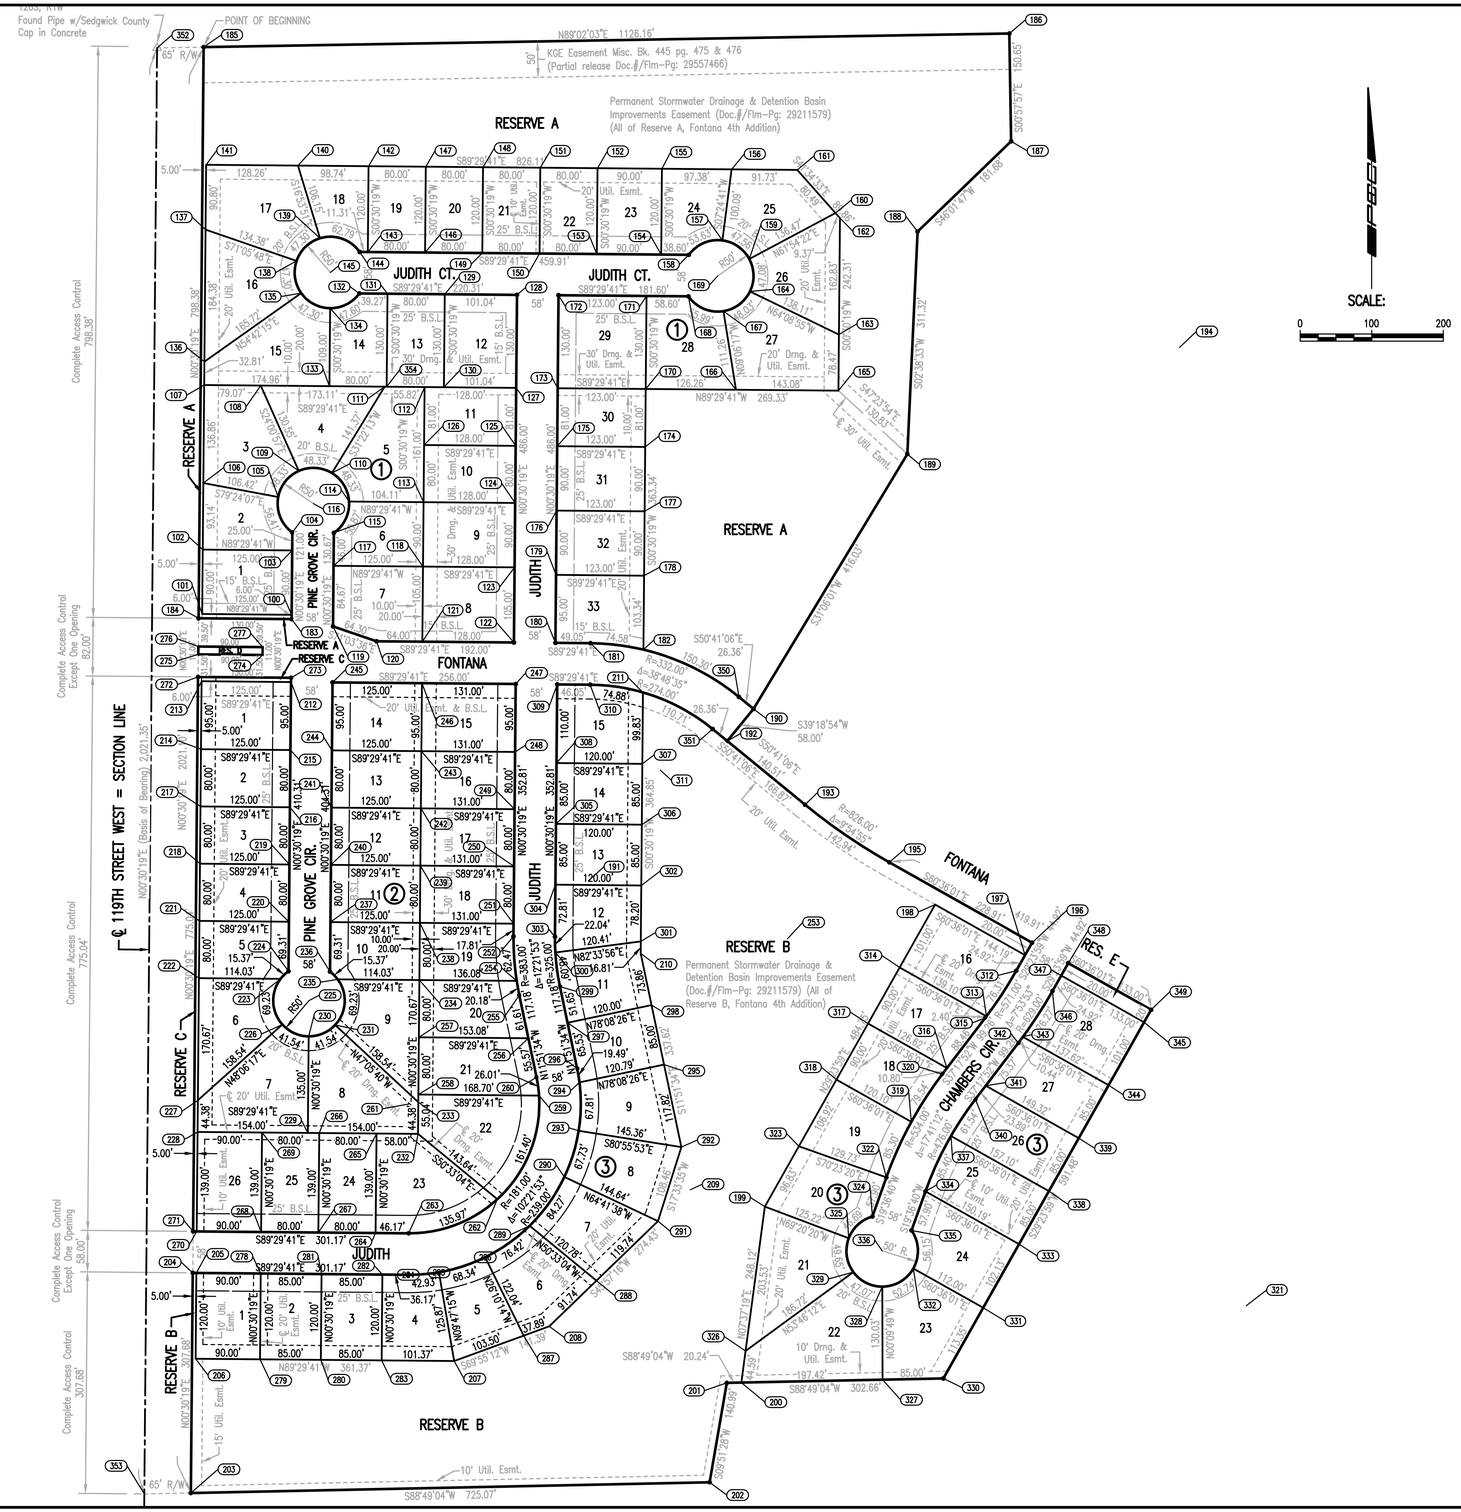

No.	Revision	By	Date

FONTANA 5TH–PHASE 1
PAVING AND INCIDENTAL DRAINAGE IMPROVEMENTS

PLAT BUBBLE MAP

GARY JANZEN, P.E.– CITY ENGINEER
CITY OF WICHITA PROJECT NO. 472–84801

BENJAMIN M. MAY LICENSED 20923 07/20/2016 KANSAS PROFESSIONAL ENGINEER

PEC PROFESSIONAL ENGINEERING CONSULTANTS, P.A.
303 SOUTH TOPEKA WICHITA, KS 67202
316-262-2691 www.pec1.com

Designed by	BMM	Job No.	31–15631–000
Drawn by	BJS	Date	July 2016

Sht. 32 of 42

Saved: 07-19-2016 4:17:53 PM by BJS
Plot Date: 07-20-2016 3:31:11 PM by BJS
U:\wichita-civil\2015\15631\000\Mari\Drawings\15631-000-32C-PLAT BUBBLE MAP