STATE	PROJECT NO.	YEAR	SHEET NO.	TOTAL SHEETS
KANSAS	87 N-0597-01	2016	156	191

MKEC
Wichita, KS · 316-684-9600

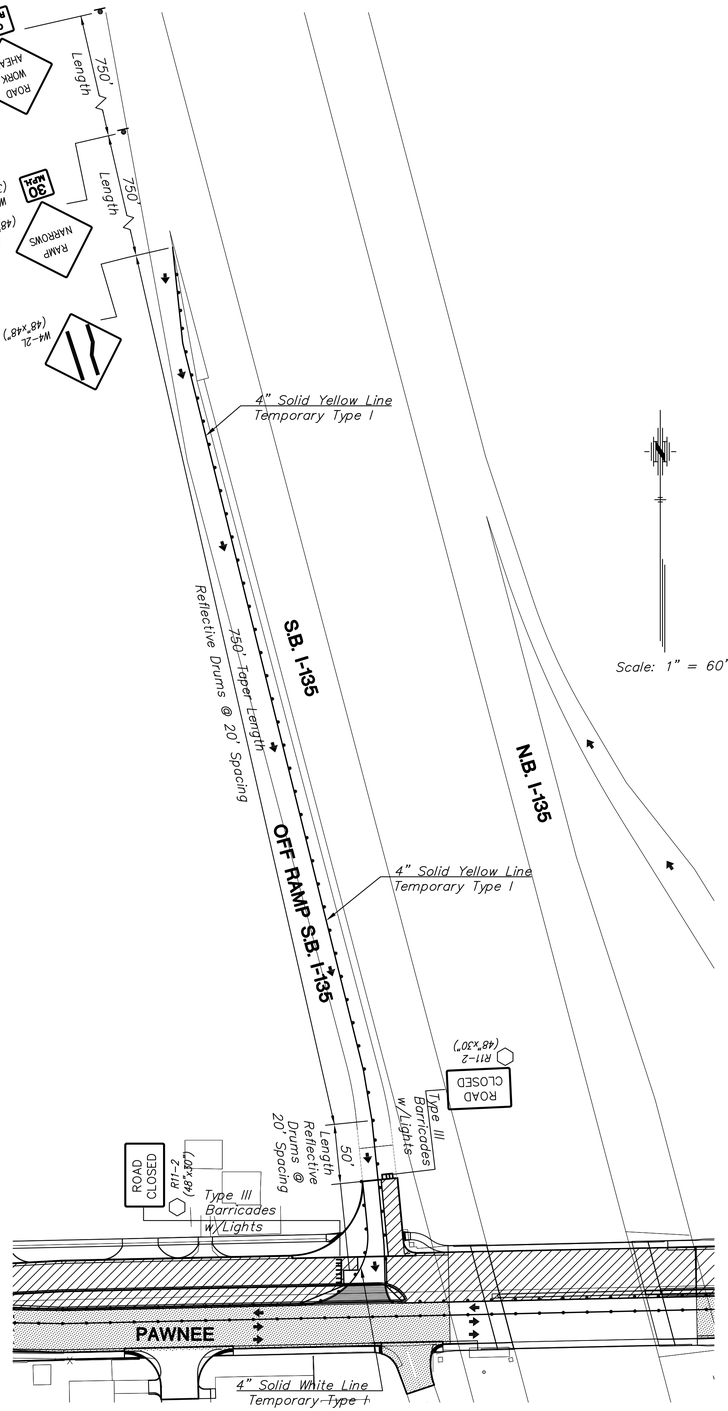

Scale: 1" = 60'

OFF RAMP S.B. I–135 (PHASE 4)

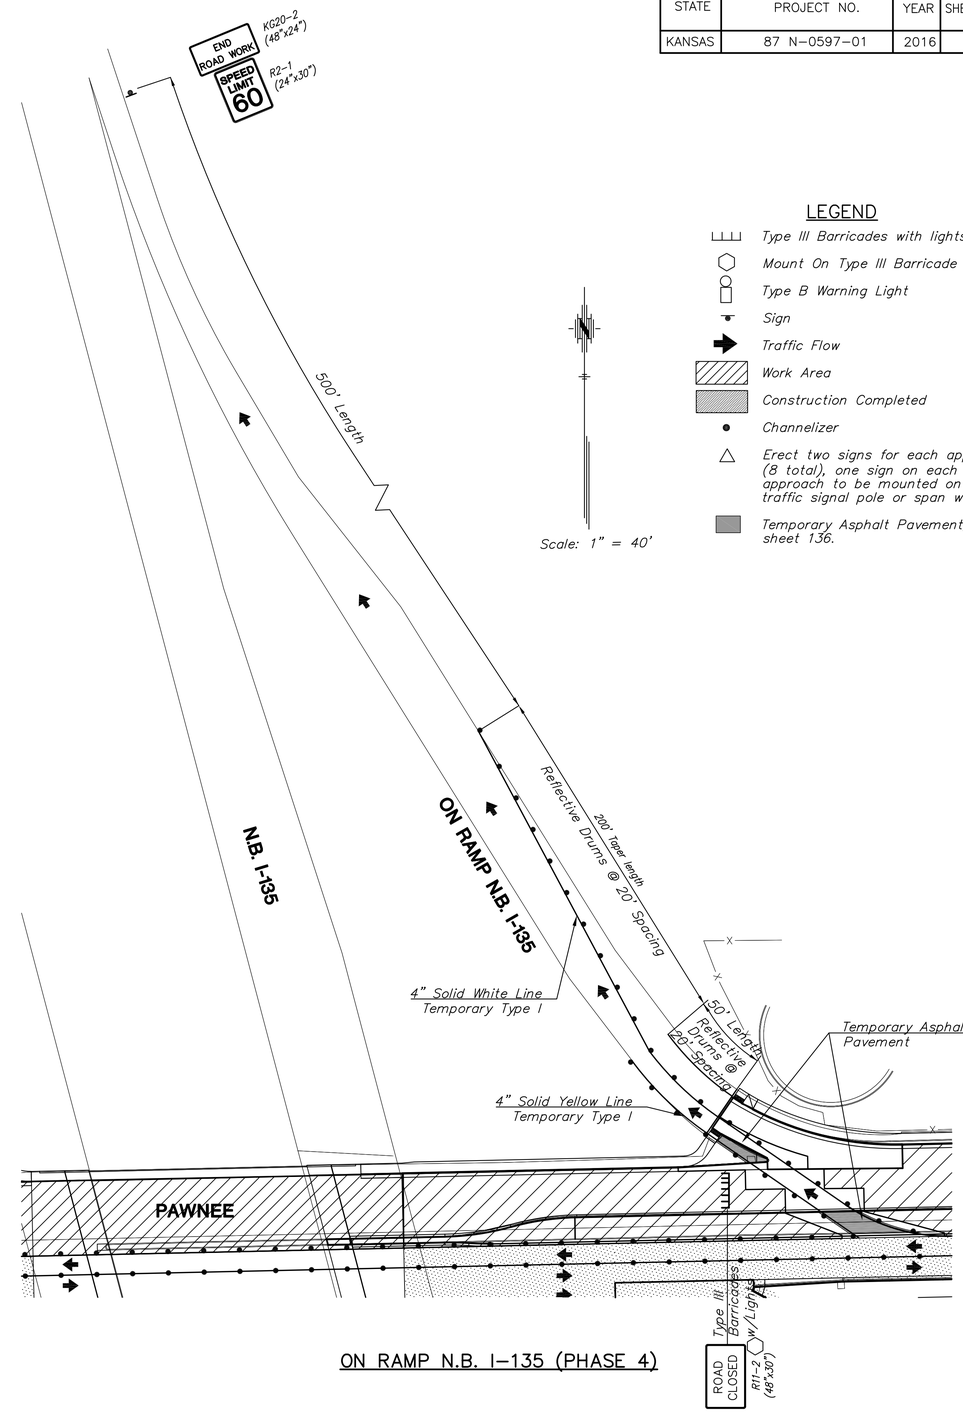

Scale: 1" = 40'

ON RAMP N.B. I–135 (PHASE 4)

LEGEND

- Type III Barricades with lights
- Mount On Type III Barricade
- Type B Warning Light
- Sign
- Traffic Flow
- Work Area
- Construction Completed
- Channelizer
- Erect two signs for each approach (8 total), one sign on each approach to be mounted on traffic signal pole or span wire.
- Temporary Asphalt Pavement, See sheet 136.

STREET IMPROVEMENTS FOR:

PAWNEE AVENUE FROM HYDRAULIC TO POPLAR

WICHITA, KANSAS

©2013
MKEC Engineering
All Rights Reserved
www.mkec.com
These drawings and their contents, including, but not limited to, all concepts, designs, & ideas are the exclusive property of MKEC Engineering (MKEC), and may not be used or reproduced in any way without the express consent of MKEC.

TRAFFIC CONTROL PLAN
PHASE 4

PROJECT NO.	87 N-0597-01
DATE	DATE
SCALE	1"=80'

DESIGNED	DRAWN	CHECKED
JRA	JSB	JRA

NO.	REVISION	DATE

SHEET NO.

156 OF 191

PLOTTED: Monday, May 09, 2016 @ 02:06PM

J:\CIVIL\05745\DWG\TRAFFIC\05745-TR16.DWG