STATE	PROJECT NO.	YEAR	SHEET NO.	TOTAL SHEETS
KANSAS	87 N-0597-01	2016	92	191

MKEC
Wichita, KS • 316-684-9600

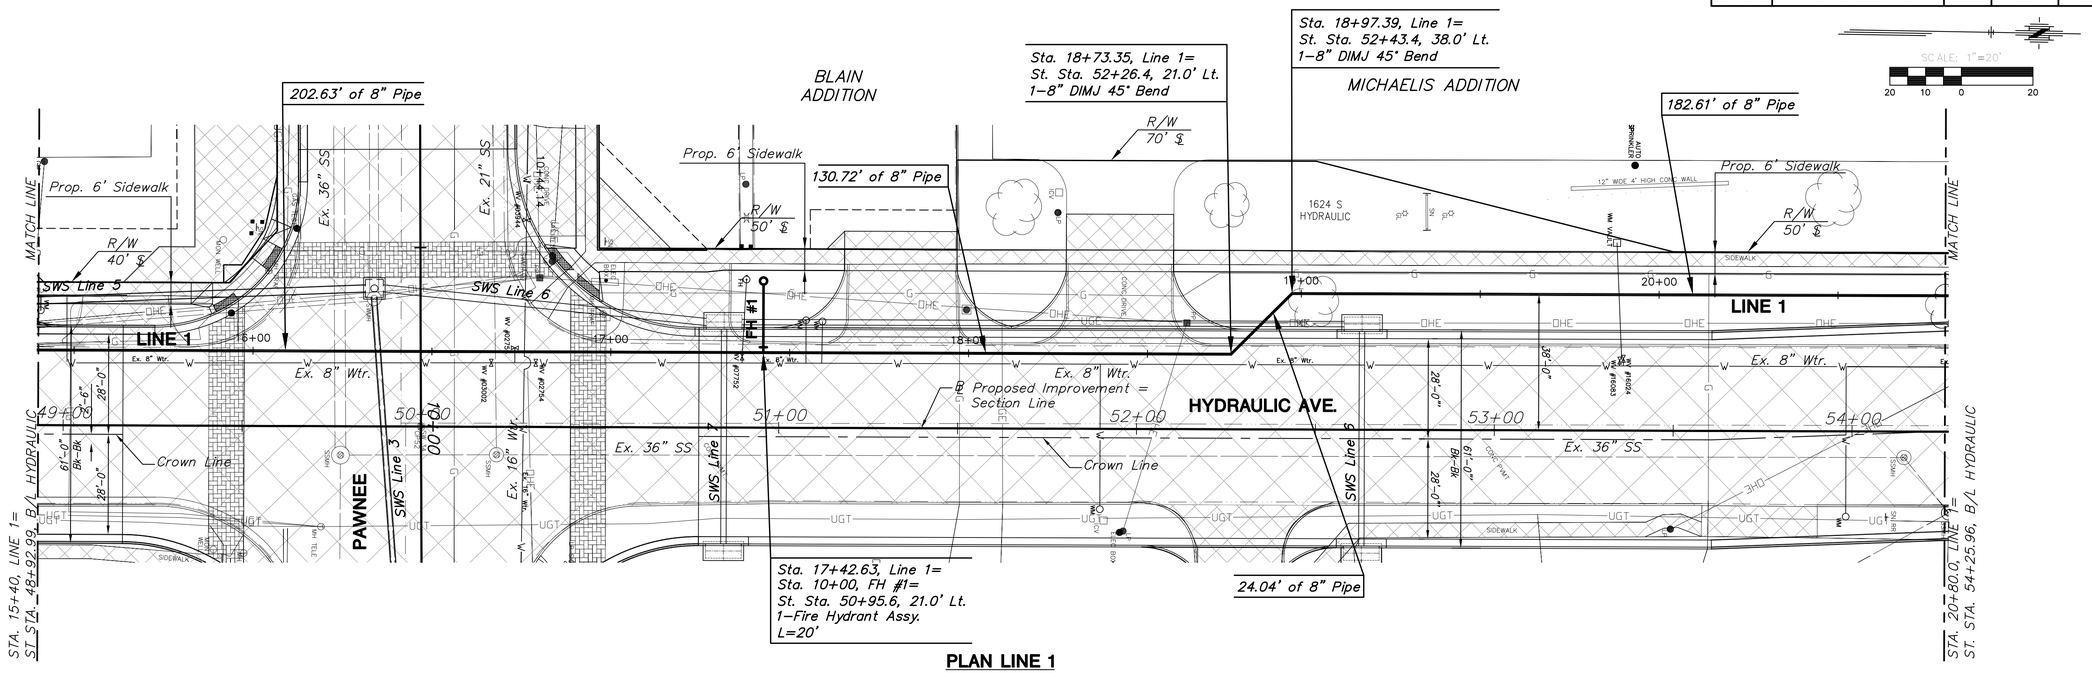

PLAN LINE 1

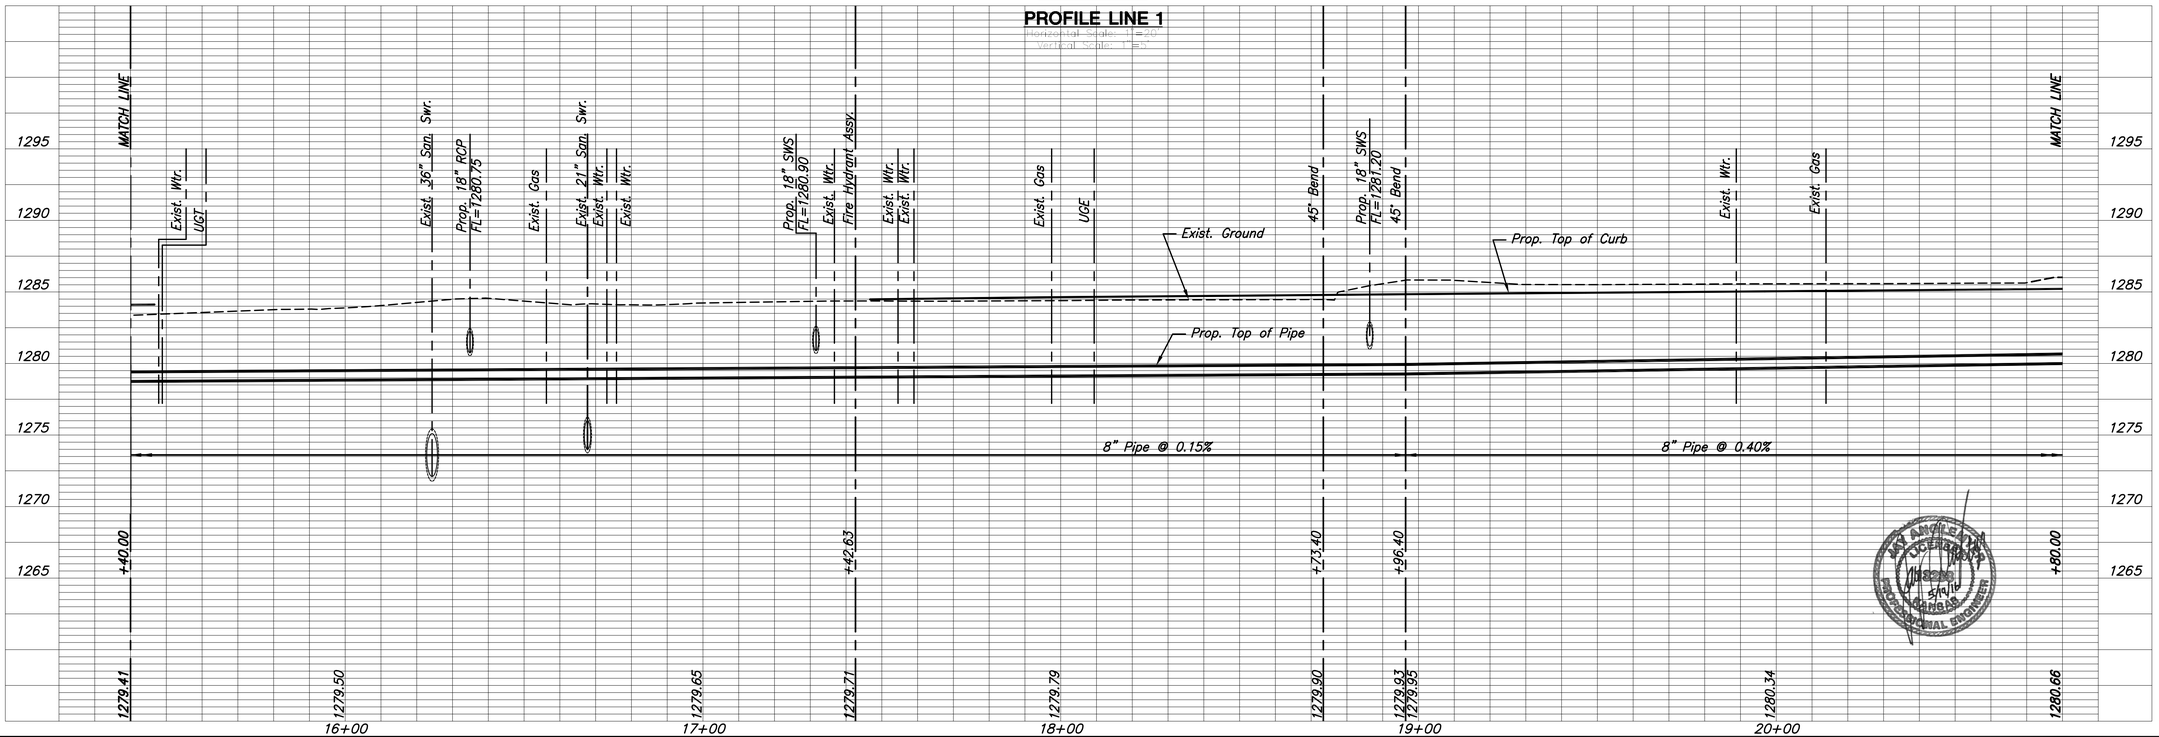

STREET IMPROVEMENTS FOR:
PAWNEE AVENUE FROM HYDRAULIC TO POPLAR
WICHITA, KANSAS

©2013
MKEC Engineering
All Rights Reserved
www.mkec.com
These drawings and their contents, including, but not limited to, all concepts, designs, & ideas are the exclusive property of MKEC Engineering (MKEC), and may not be used or reproduced in any way without the express consent of MKEC.

WATER LINE 1
STA. 15+40 TO
STA. 20+80

PROJECT NO.	87 N-0597-01
DATE	5/10/2016
SCALE	1"=20'

DESIGNED	DRAWN	CHECKED
JRA	JSB	JRA

NO.	REVISION	DATE

SHEET NO.
92 OF 191

PLOTTED: Wednesday, June 22, 2016 @ 03:37PM
J:\CIVIL\05745\DWG\WTR\05745_C02.DWG
J:\CIVIL\05745\DWG\WTR\05745_C02.DWG