
FHWA REG NO.	STATE	PROJECT NO.	YEAR	SHEET NO.	TOTAL SHEETS
7	KANSAS	87 N-0198-01	2001	58	82

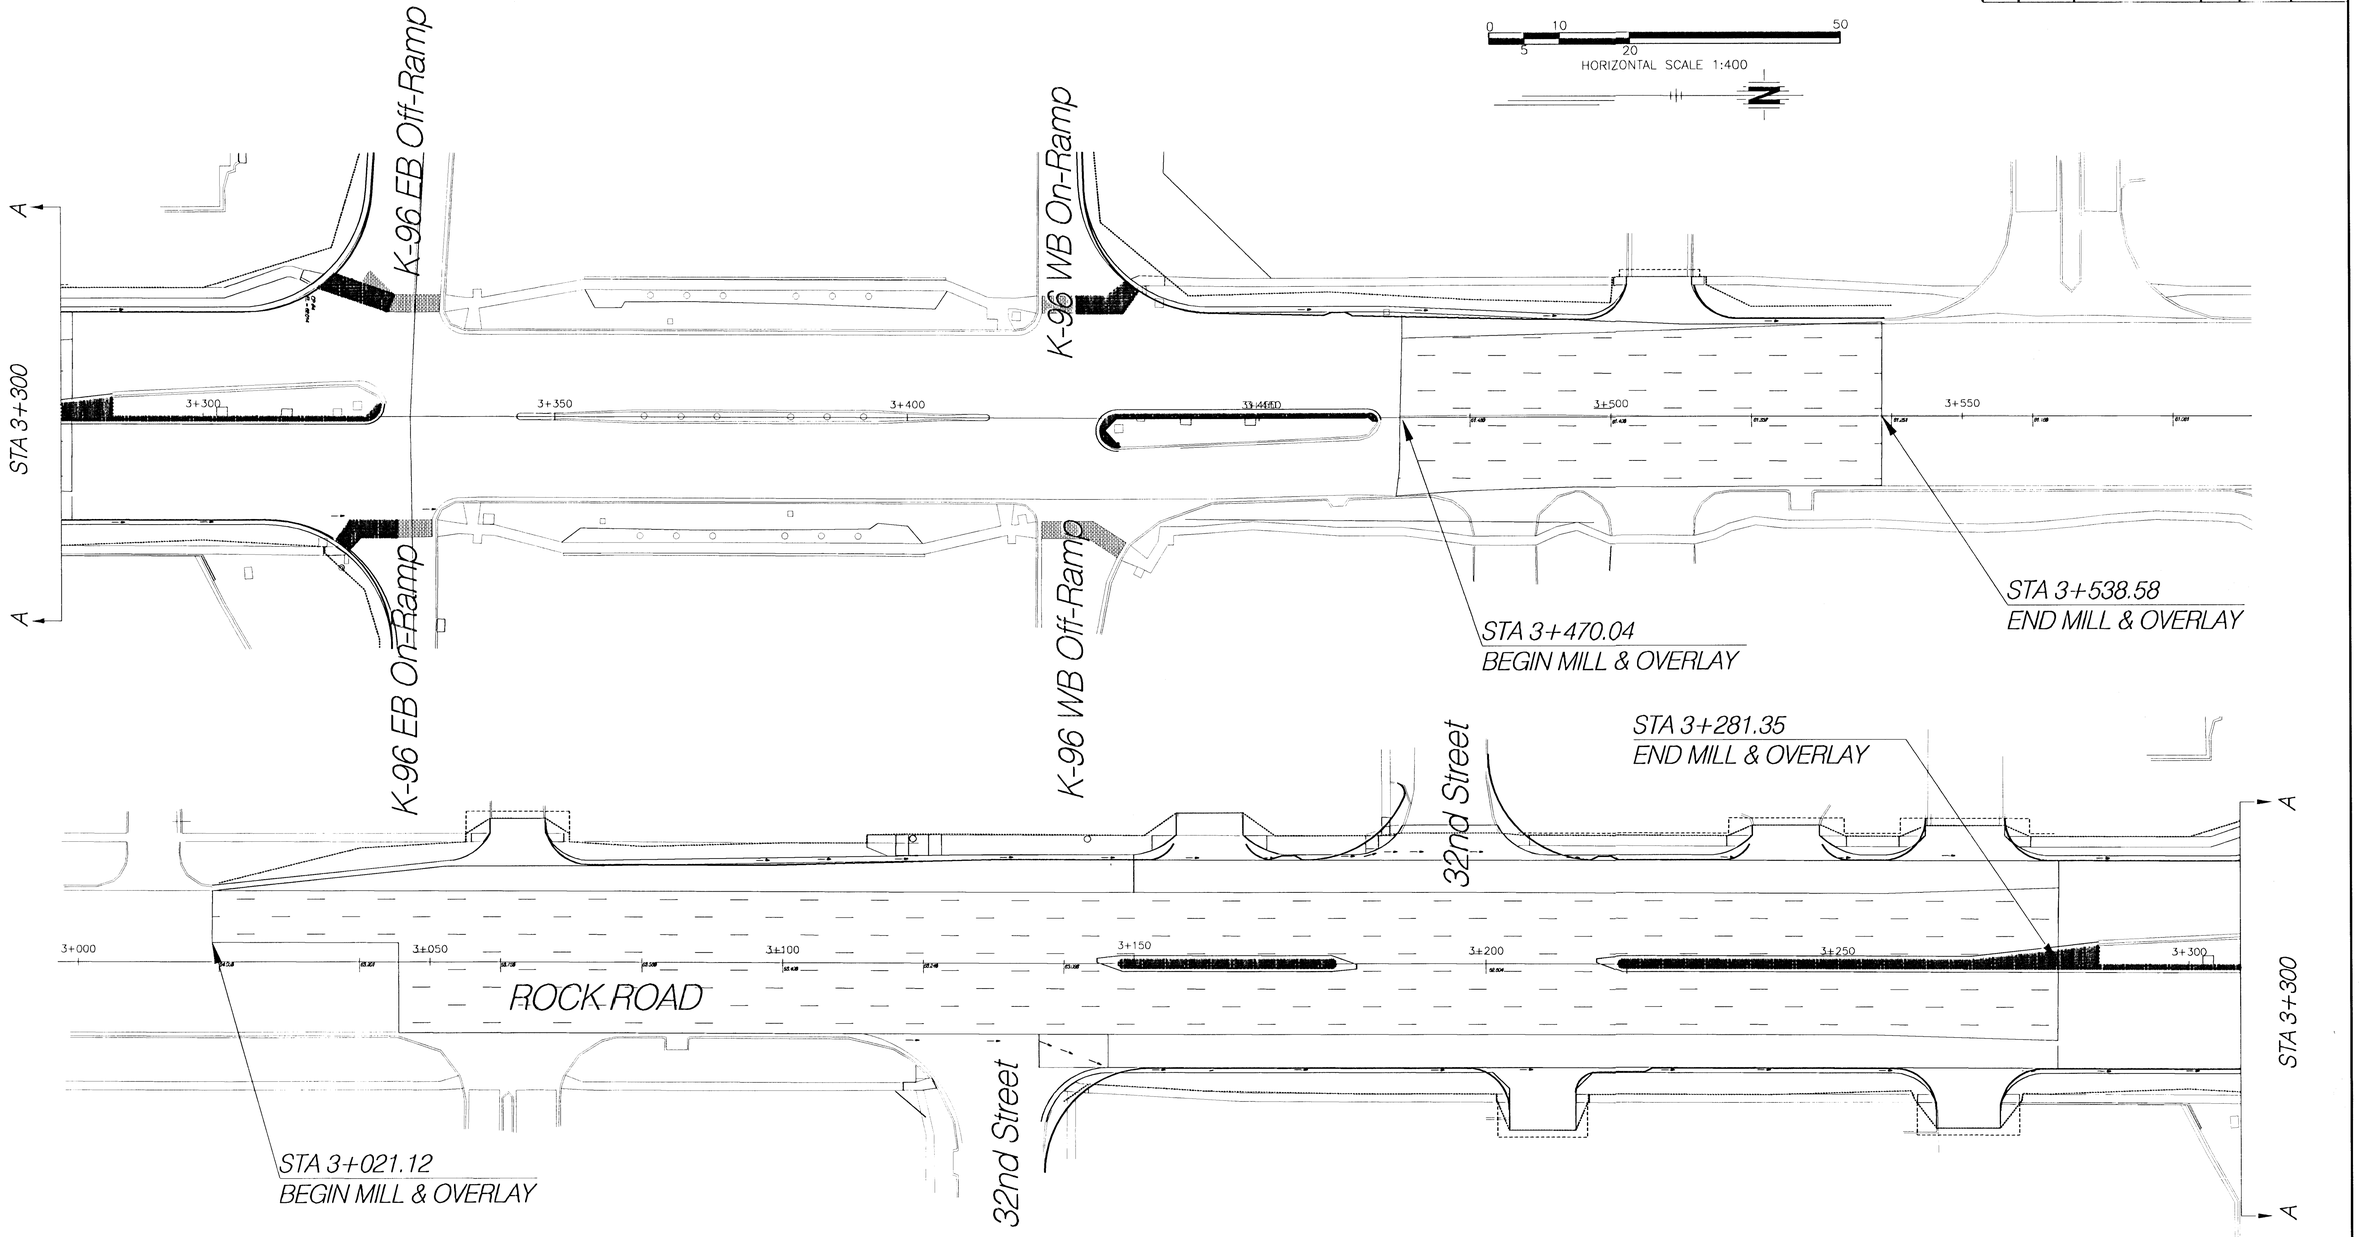

Legend

MILL & OVERLAY

ROCK ROAD
MILL & OVERLAY

HWS Consulting Group Inc.
Manhattan Office
3206 Kimball Avenue
Manhattan, KS 66503
Phone: (785) 539-2102
Fax: (785) 539-2193

Designed By:	JJH	Checked By:	JDM
Drawn By:	BJD	Date: 7/3/01	Job No. 55-70-2003