
NOTES:


1. REFER TO PAGE 63 FOR TRAFFIC CONTROL OF PHASE 1-B

FHWA REG NO.	STATE	PROJECT NO.	YEAR	SHEET NO.	TOTAL SHEETS
7	KANSAS	87 N 0198-01	2001	61	82

FED. AID NO. – CMC N019(801)

0 5 10 20 50
HORIZONTAL SCALE 1:400

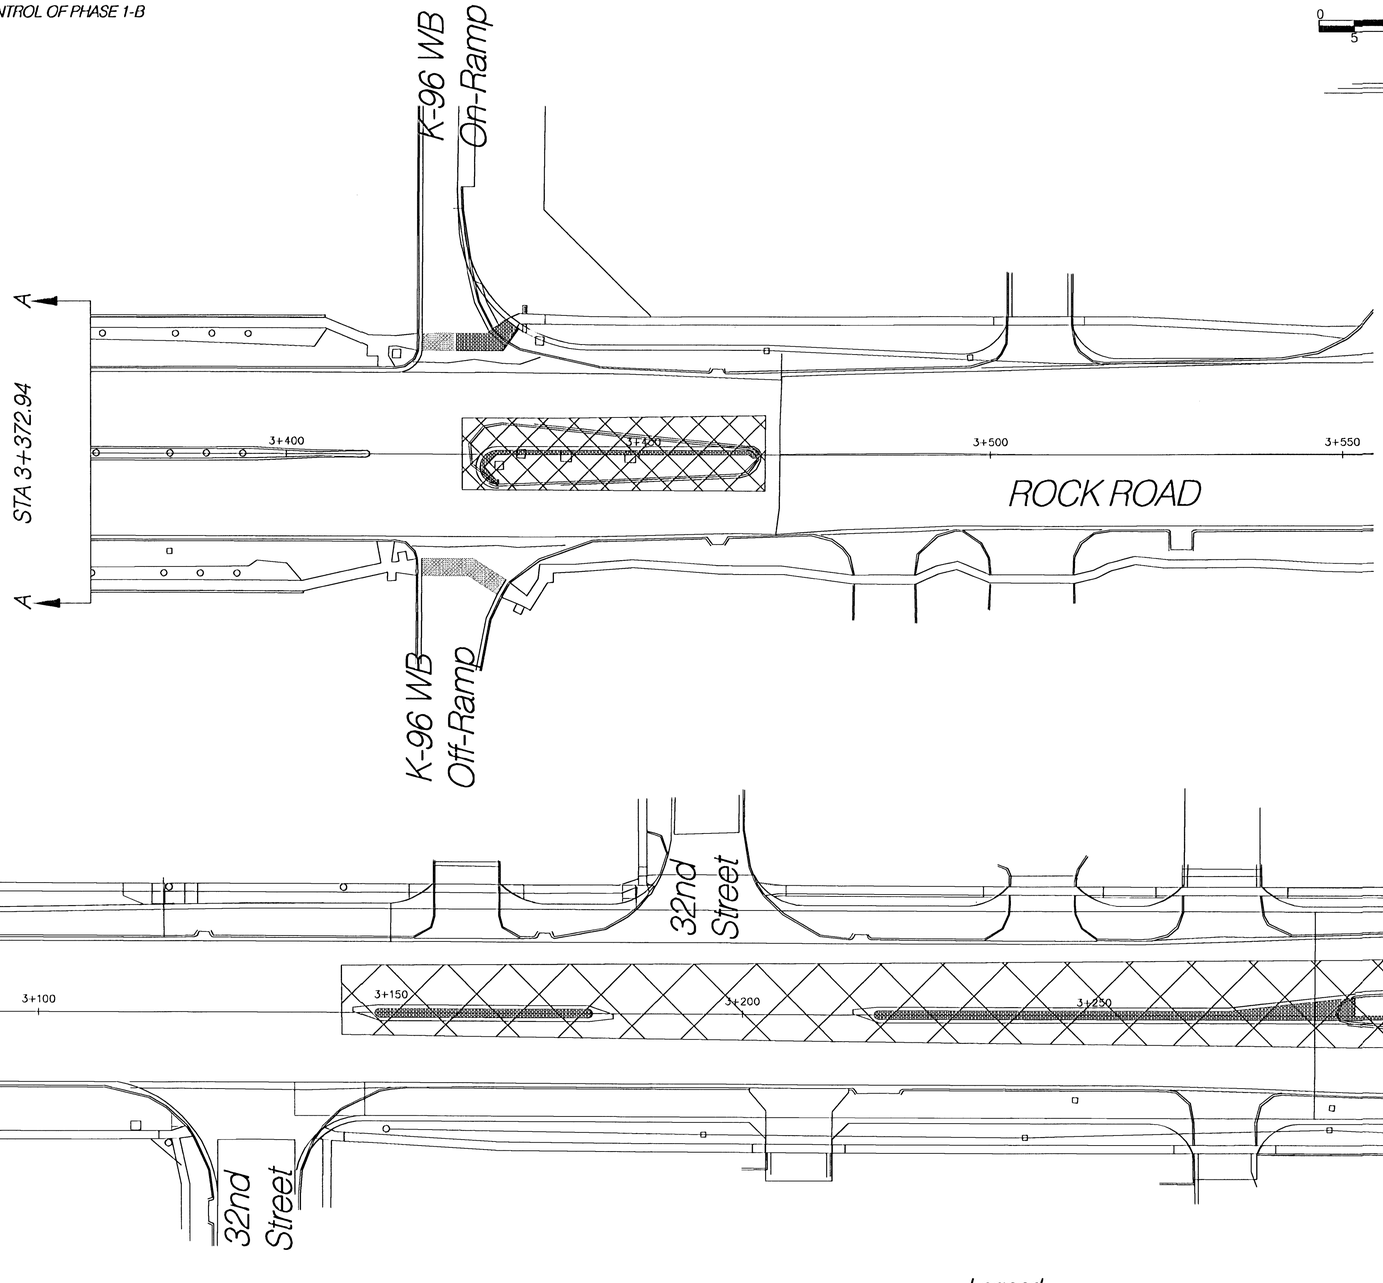

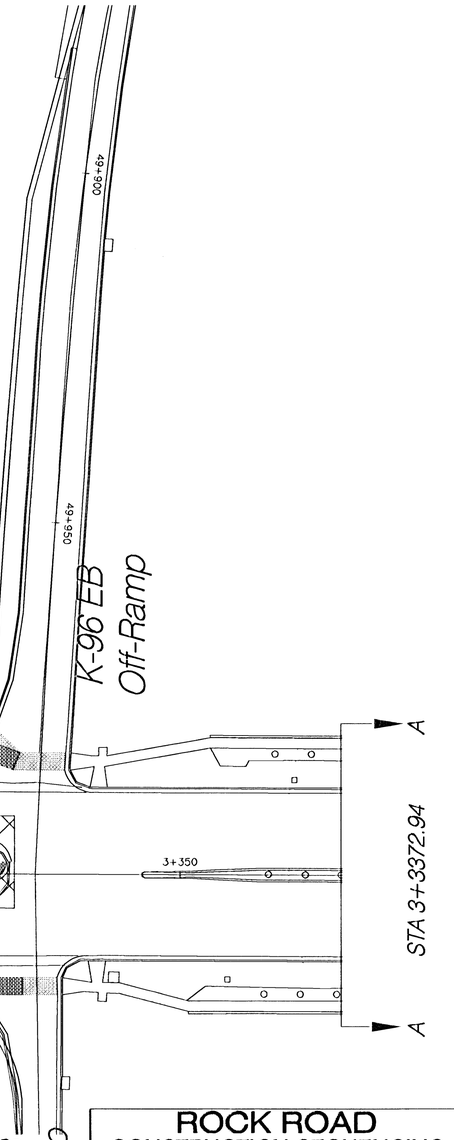

Legend

Phase 1-B

ROCK ROAD
CONSTRUCTION SEQUENCING
PHASE 1-B

HWS Consulting Group Inc
Manhattan Office
3205 Kimball Avenue
Manhattan, KS 66503
Phone: (785) 539-2202
Fax: (785) 539-2193

Designed By:	JJH	Checked By:	JDM
Drawn By:	BJD	Date: 11/14/01	Job No. 55-70-2003

ROCK ROAD CONST-SEQ.DWG