
FHWA REG NO.	STATE	PROJECT NO.	YEAR	SHEET NO.	TOTAL SHEETS
7	KANSAS	87 N-0198-01	2001	68	82

FED. AID NO. - CMQ-N019(801)

NOTES:

1. REFER TO KDOT STANDARDS FOR IDENTIFICATION OF SIGNS FOR HANDLING TRAFFIC THROUGH CONSTRUCTION
REFER TO KDOT STANDARDS FOR DIMENSIONS

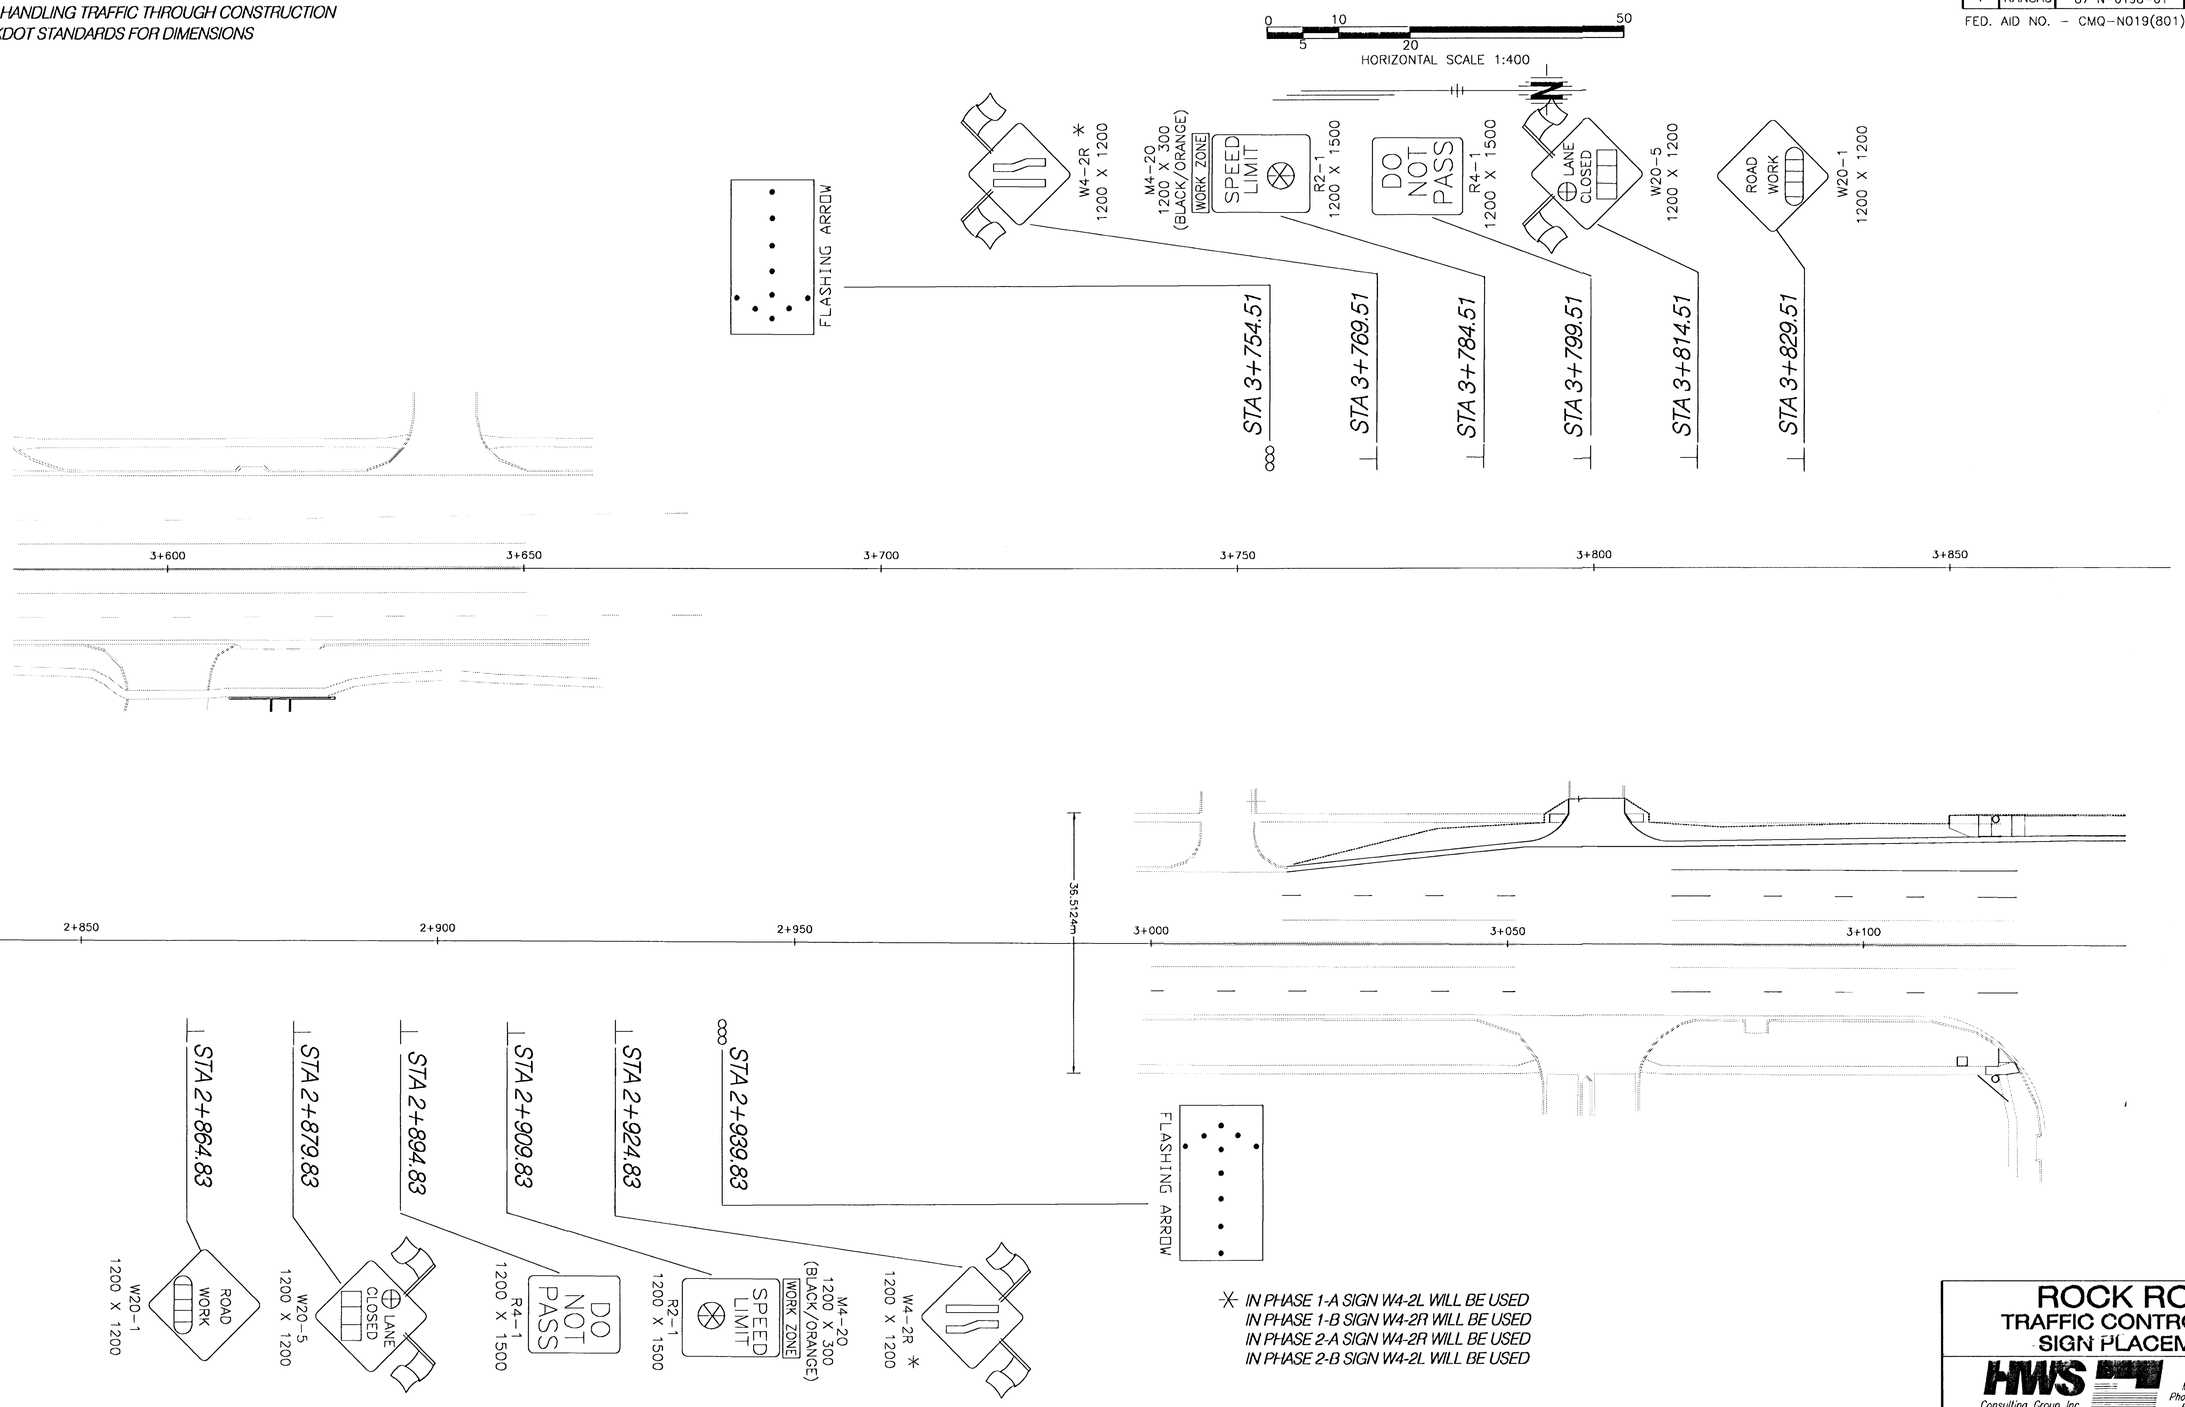

* IN PHASE 1-A SIGN W4-2L WILL BE USED
IN PHASE 1-B SIGN W4-2R WILL BE USED
IN PHASE 2-A SIGN W4-2R WILL BE USED
IN PHASE 2-B SIGN W4-2L WILL BE USED

ROCK ROAD
TRAFFIC CONTROL PLAN
SIGN PLACEMENT

HWS Consulting Group, Inc
Manhattan Office
3206 Kimball Avenue
Manhattan, KS 66503
Phone: (785) 539-2202
Fax: (785) 539-2393

Designed By:	JJH	Checked By:	JDM	
Drawn By:	BJD	Date:	11/14/01	Job No. 55-70-2003

ROCK ROAD TRAFFIC_CTRL.DWG