
SHEET NO.	TOTAL SHEETS
5	50

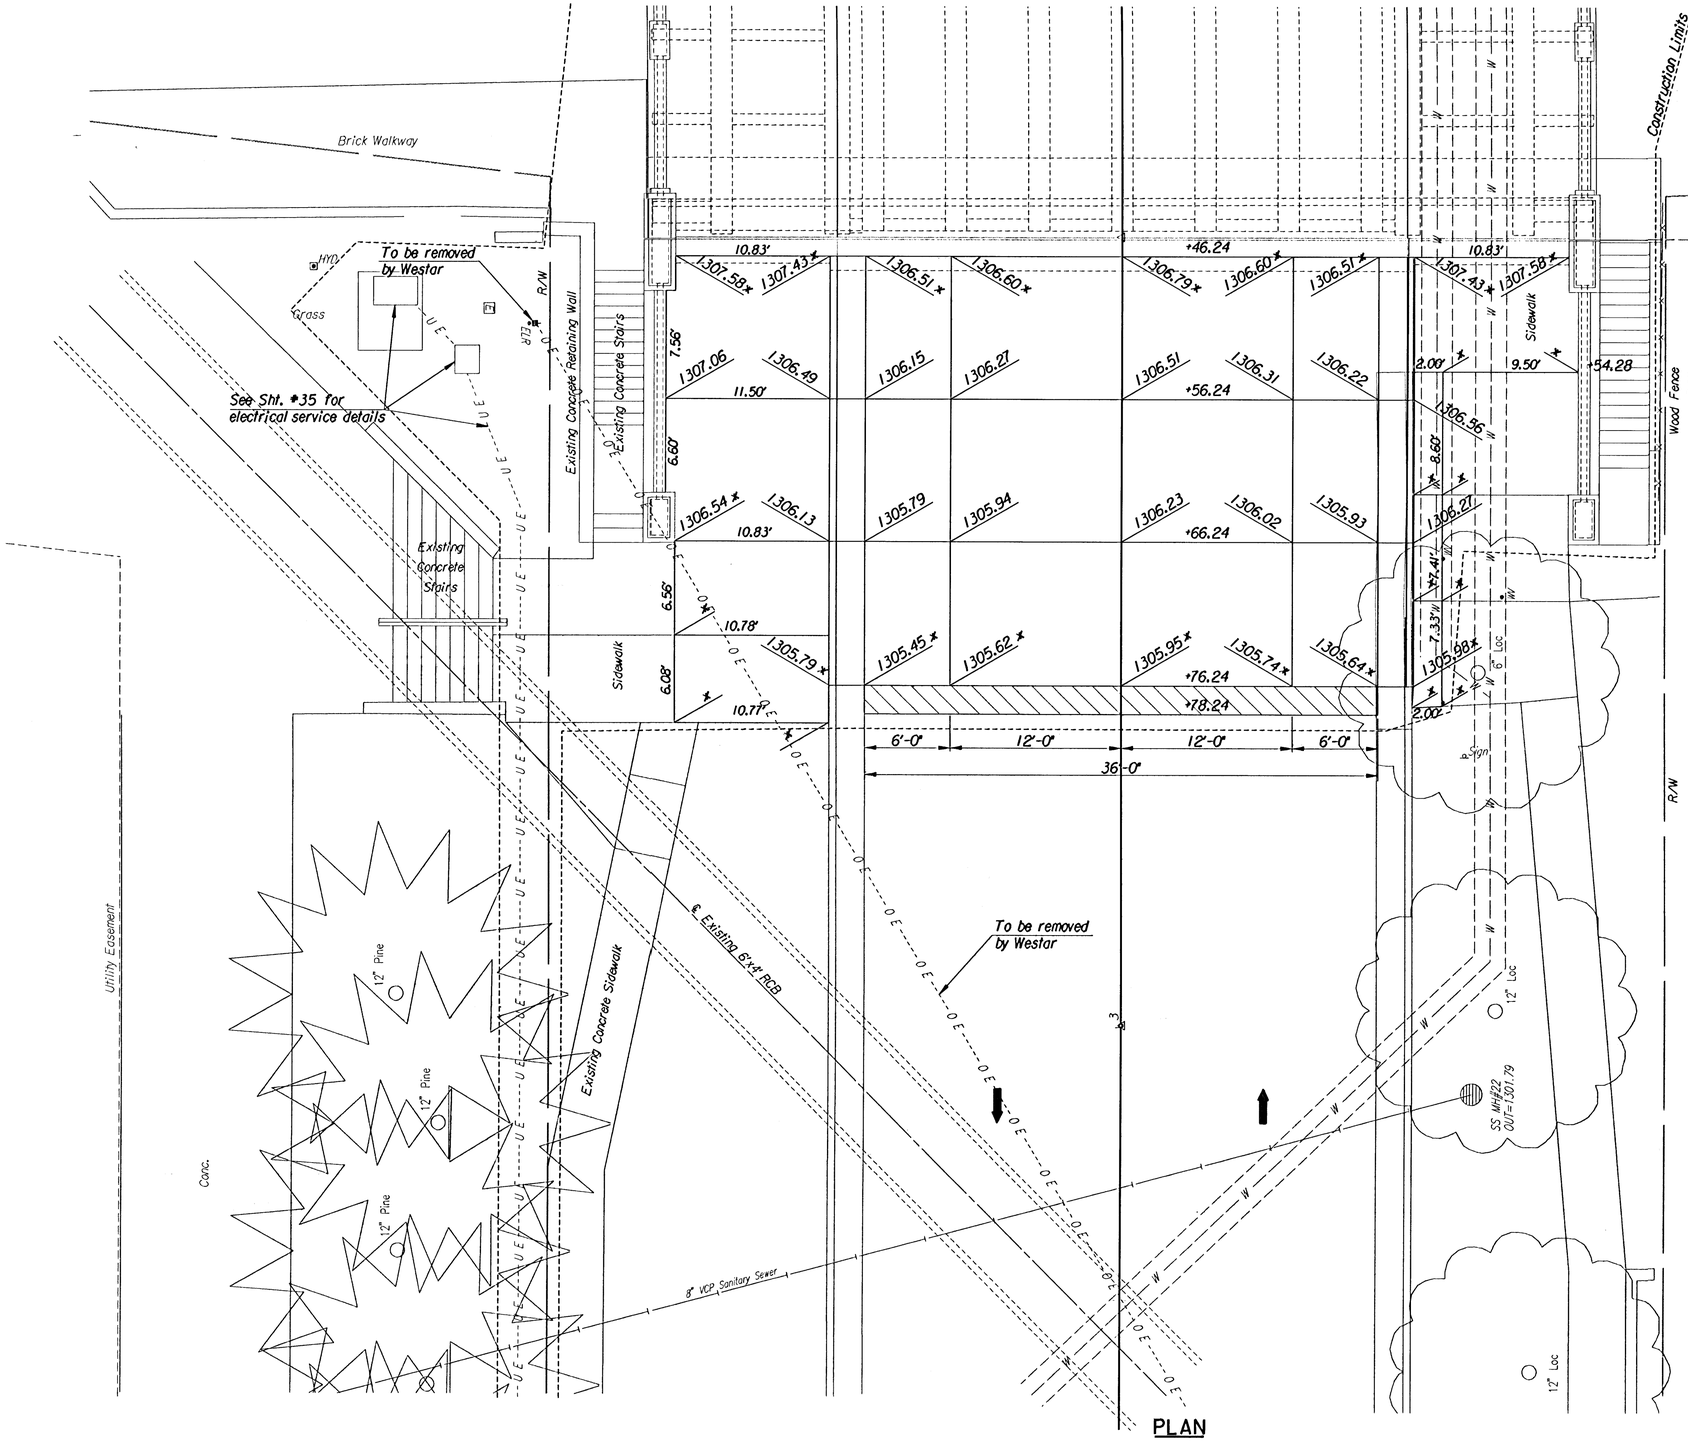

PLAN

Scale: 1"=5'

LEGEND

1½" Milled Area with Plant Mix Commercial Grade Bituminous Mixture Replacement

* Match

No.	Revisions	By	Date
1			

CITY OF WICHITA, KANSAS
JAMES L. ARMOUR, P.E.-ACTING CITY ENGINEER
MURDOCK BRIDGE
OVER LITTLE ARKANSAS RIVER
SIDEWALK (EAST)

CITY OF WICHITA PROJECT NO. 472-83895

Professional Engineering Consultants, P.A.
300 S. TOPEKA • WICHITA, KANSAS 67202
316-262-2691 • FAX 316-262-3003

Designed by	R.A.S.	Checked by	R.A.S.	
Drawn by	D.R.P.	Date	Oct. 2003	Job No. 96940-2

drawn by : ras/will
plotted by : ras 3:27:2004
usr/usrm dgn/1996/96940/002/sidewalkeast.dgn