
SHEET NO.	TOTAL SHEETS
39	50

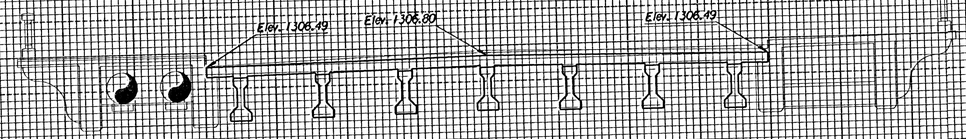


9+99.76

℄ Abut. No. 1 Exp. Jt.

9+68.53

Approach Slab Begins

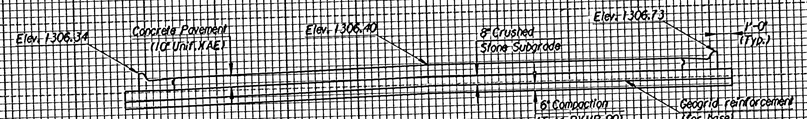

STA 9+68.53 TO 9+99.76

SCALE 1"= 5' VERT.
1"= 5' HORIZ.

MURDOCK BRIDGE OVER LITTLE ARKANSAS RIVER

39

plotted by : ras 1-13-2004
drawn by : ras/will
i:\596\96940\002\office\check\brsec.dgn