
SHEET NO.	TOTAL SHEETS
47	50

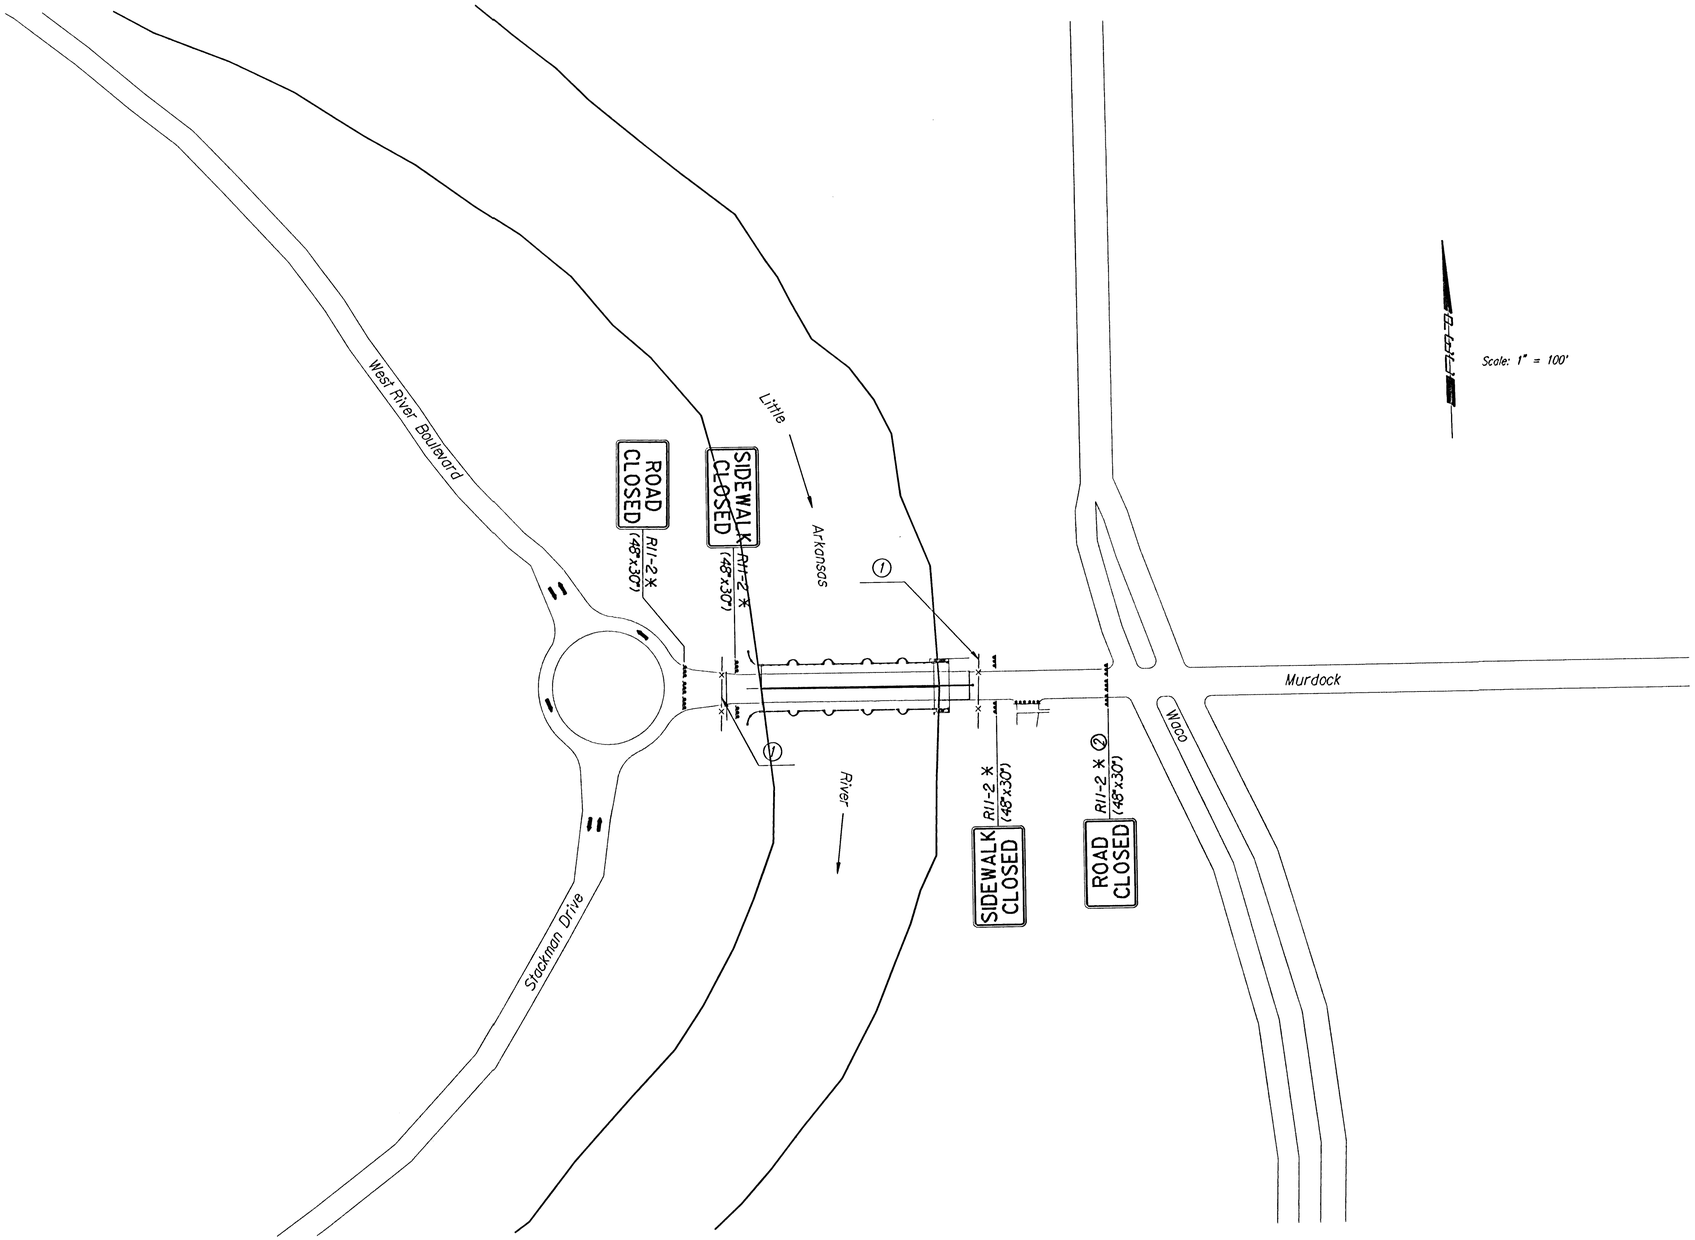

LEGEND

▲▲▲ Type III Barricade with Type A Low Intensity Flashing Warning Lights.

* Sign to be mounted on Type III Barricade

① 100 L.F. Snow Fence on T-Posts with 3 Type A Warning Lights and 2 End of Road Markers.

② Additional Type III Barricades to be placed adjacent to work area. Exact placement of barricades shall be subject to approval of the Engineer.

No.	Revisions	By	Date
1			

CITY OF WICHITA, KANSAS
JAMES L. ARMOUR, P.E.-ACTING CITY ENGINEER
MURDOCK BRIDGE
OVER LITTLE ARKANSAS RIVER
TRAFFIC CONTROL PLAN
CITY OF WICHITA PROJECT NO. 472-83895

Professional Engineering Consultants, P.A.
303 S. TOPEKA • WICHITA, KANSAS 67202
316-262-2691 • FAX 316-262-3003

Designed by	RAS	Checked by	RAS	
Drawn by	RAS	Date	July 2003	Job No. 96940-2

I:/1996/96940/002/trafcntl.dgn
drawn by: ras
plotted by: RAS 1-27-2004