
SHEET NO.	TOTAL SHEETS
48	50

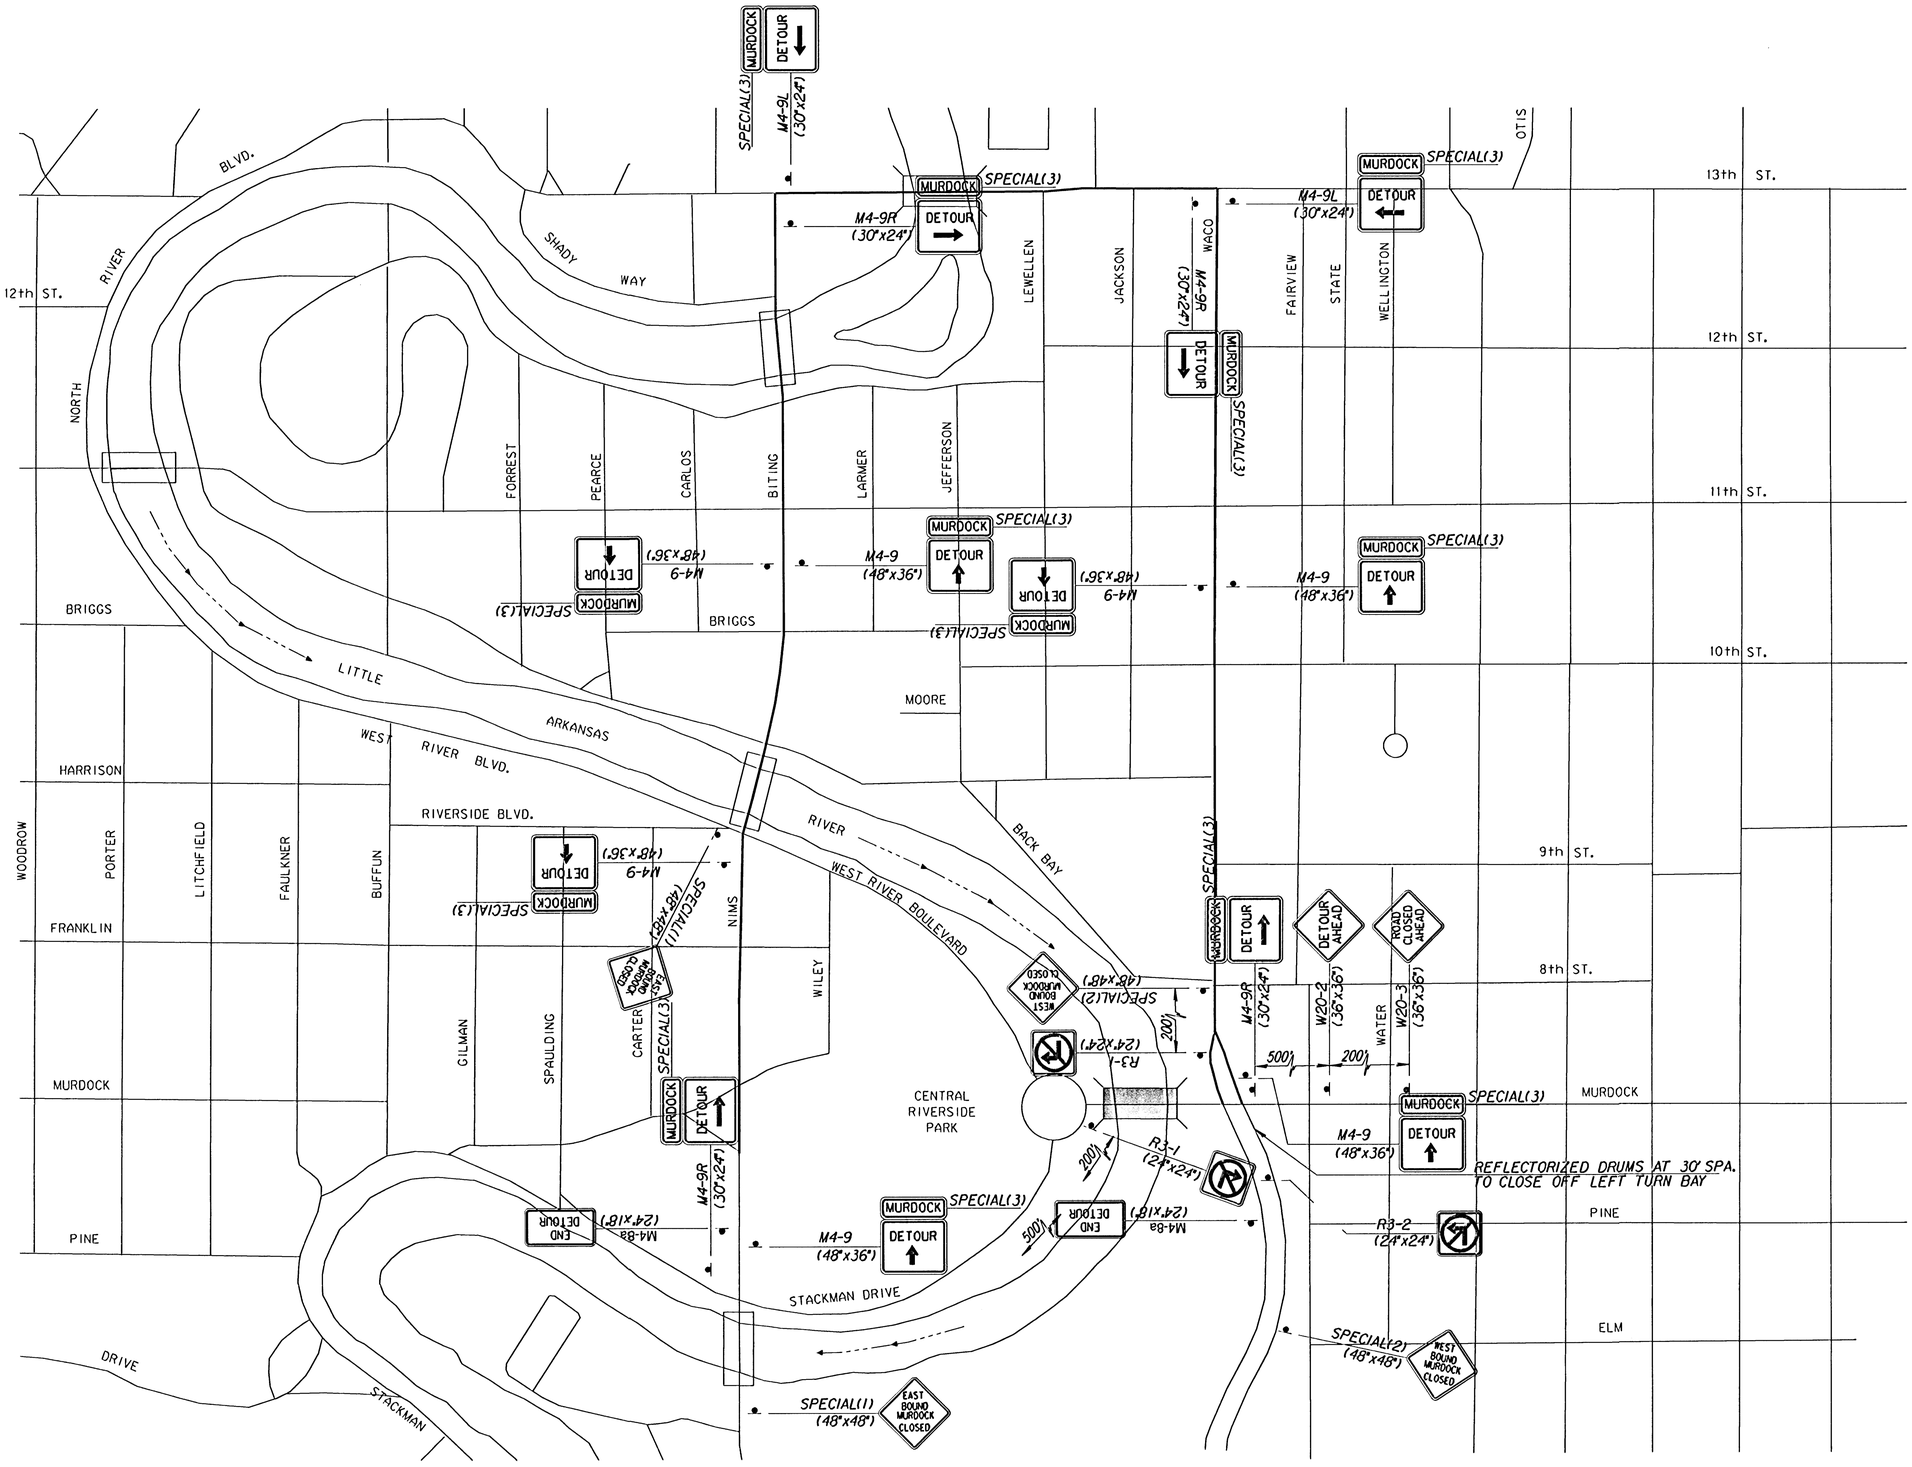

Scale: 1" = 300'

No.	Revisions	By	Date
1			

CITY OF WICHITA, KANSAS
JAMES L. ARMOUR, P.E.-ACTING CITY ENGINEER

MURDOCK BRIDGE OVER LITTLE ARKANSAS RIVER

DETOUR PLAN

CITY OF WICHITA PROJECT NO. 472-83895

Professional Engineering Consultants, P.A.
303 S. TOPEKA • WICHITA, KANSAS 67202
316-262-2691 • FAX 316-262-3003

Designed by	R.A.S.	Checked by	R.A.S.
Drawn by	R.A.S./W.L.L.	Date	July 2003	Job No. 96940-2

usr/ustn/dgn/1996/96940/002/detour1.dgn
drawn by : ras/wll
plotted by : ras 1:27:2004