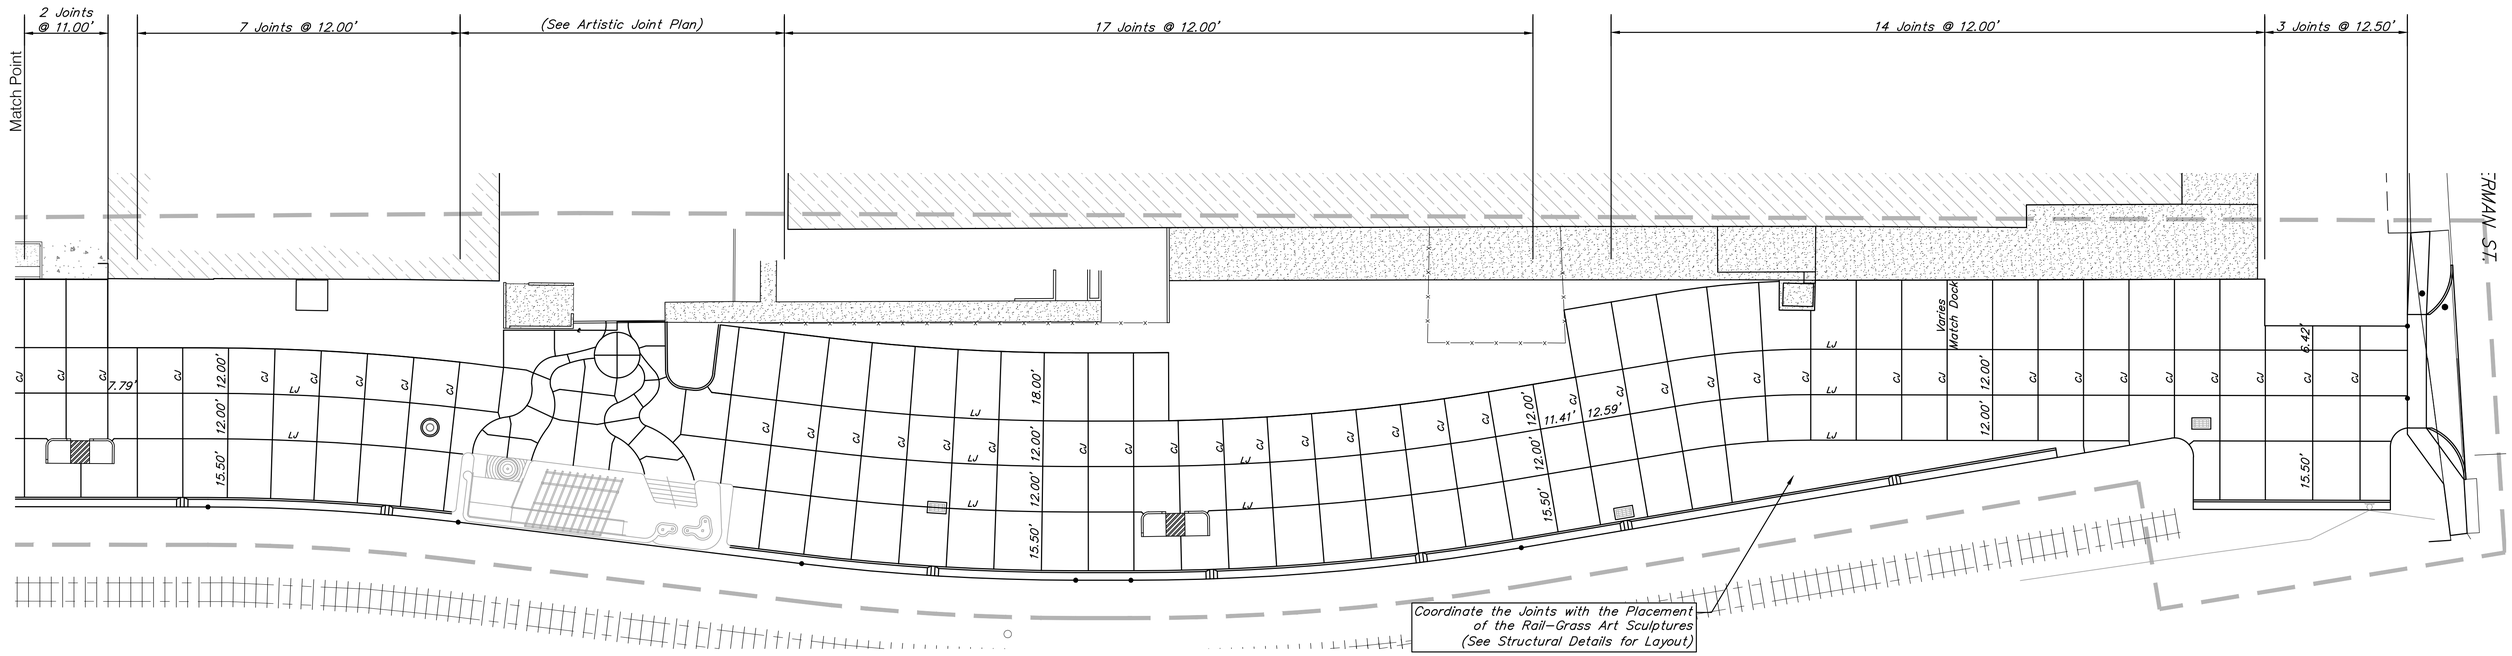

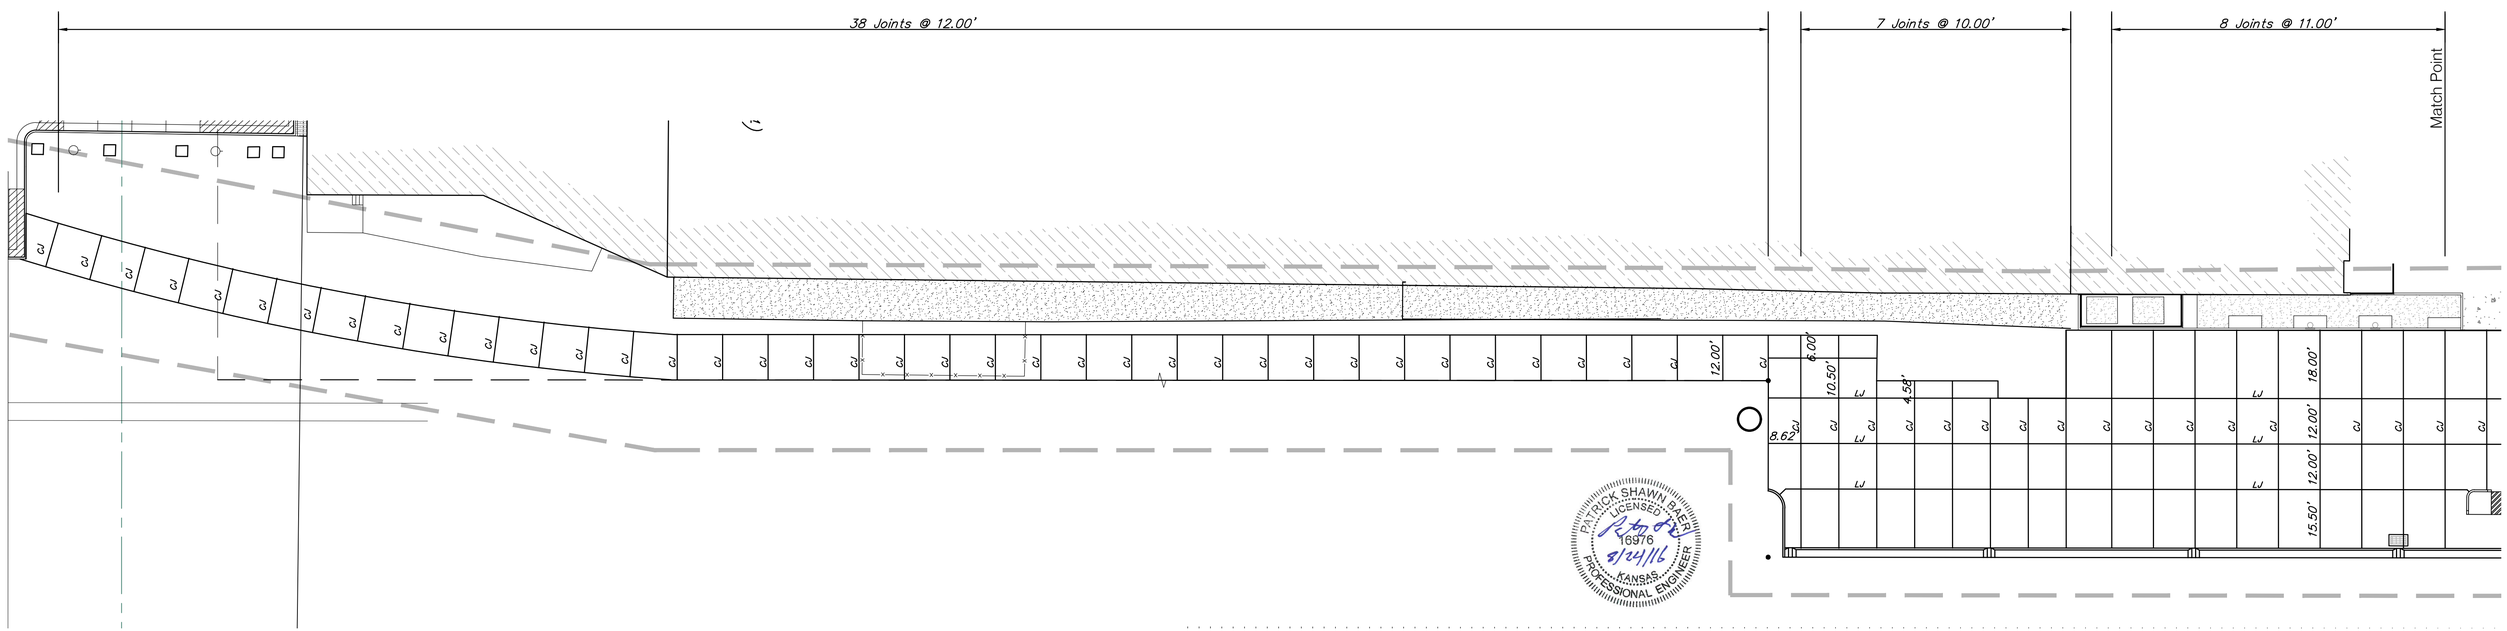

NOTE:
LONGITUDINAL JOINTS TO BE REINFORCED WITH #4 BARS, 2' LONG ON 30" CTRS.

JOINT PLAN
20 0 20
Scale 1"= 20'-0"

Drawing File: E:/Commerce Parking Lot/Engineering/CPL_SITE

Designs: P. Baer Drawn: L. Peter Approved: P. Baer Scale: 1"=20'	Project No. 14-10-E149 CAPITAL IMPROVEMENT PROJECT COMMERCE PARKING LOT JOINT PLAN COMMERCE ART DISTRICT	Baughman Company , P.A. 315 Ellis St. Wichita, KS 67211 P 316-262-7271 F 316-262-0149 Baughman ENGINEERING | SURVEYING | PLANNING | LANDSCAPE ARCHITECTURE

AUGUST, 2016

SHEET 8 OF 27