

FHWA REGION NO.	STATE	PROJECT NO.	YEAR	SHEET NO.	TOTAL SHEETS
7	KANSAS	87 N-0212-01	2001	41	59

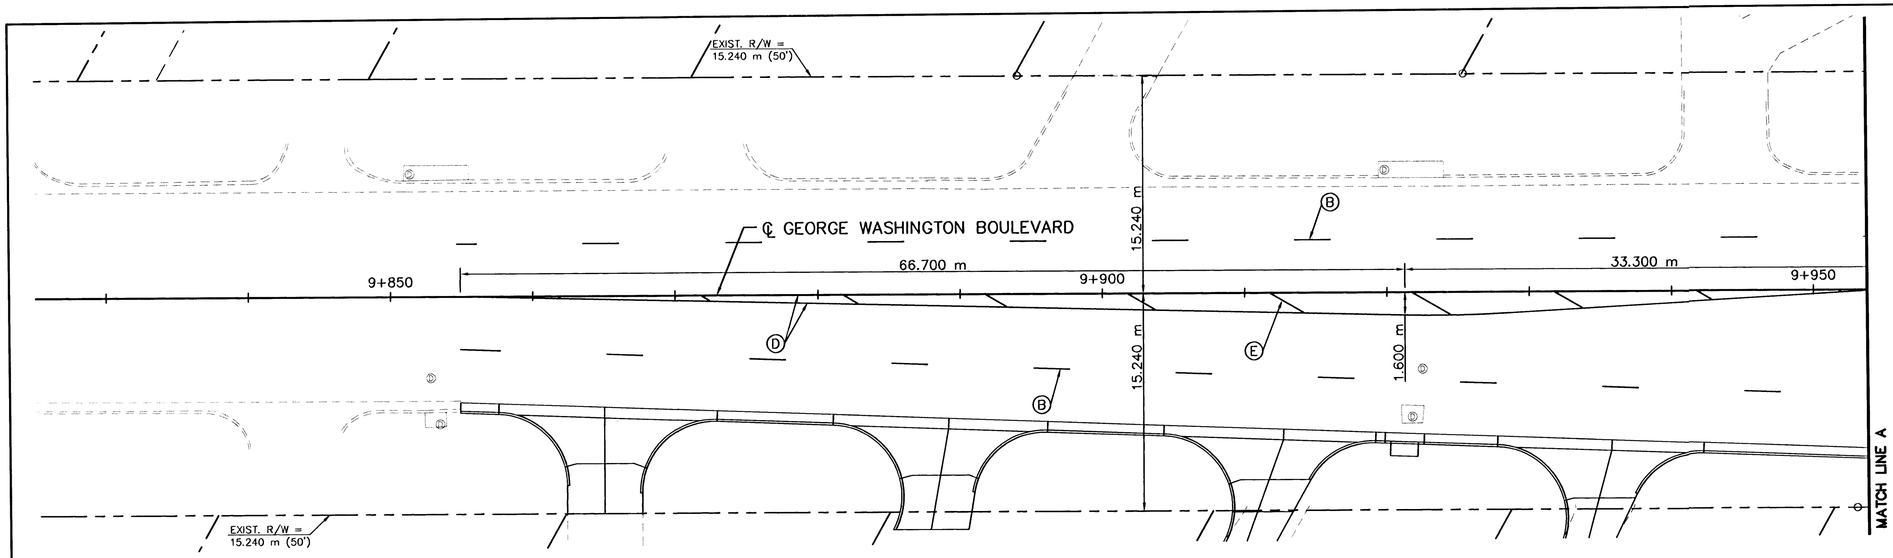

GEORGE WASHINGTON BOULEVARD
STA. 9+850 TO STA. 9+950

SCALE 1:200

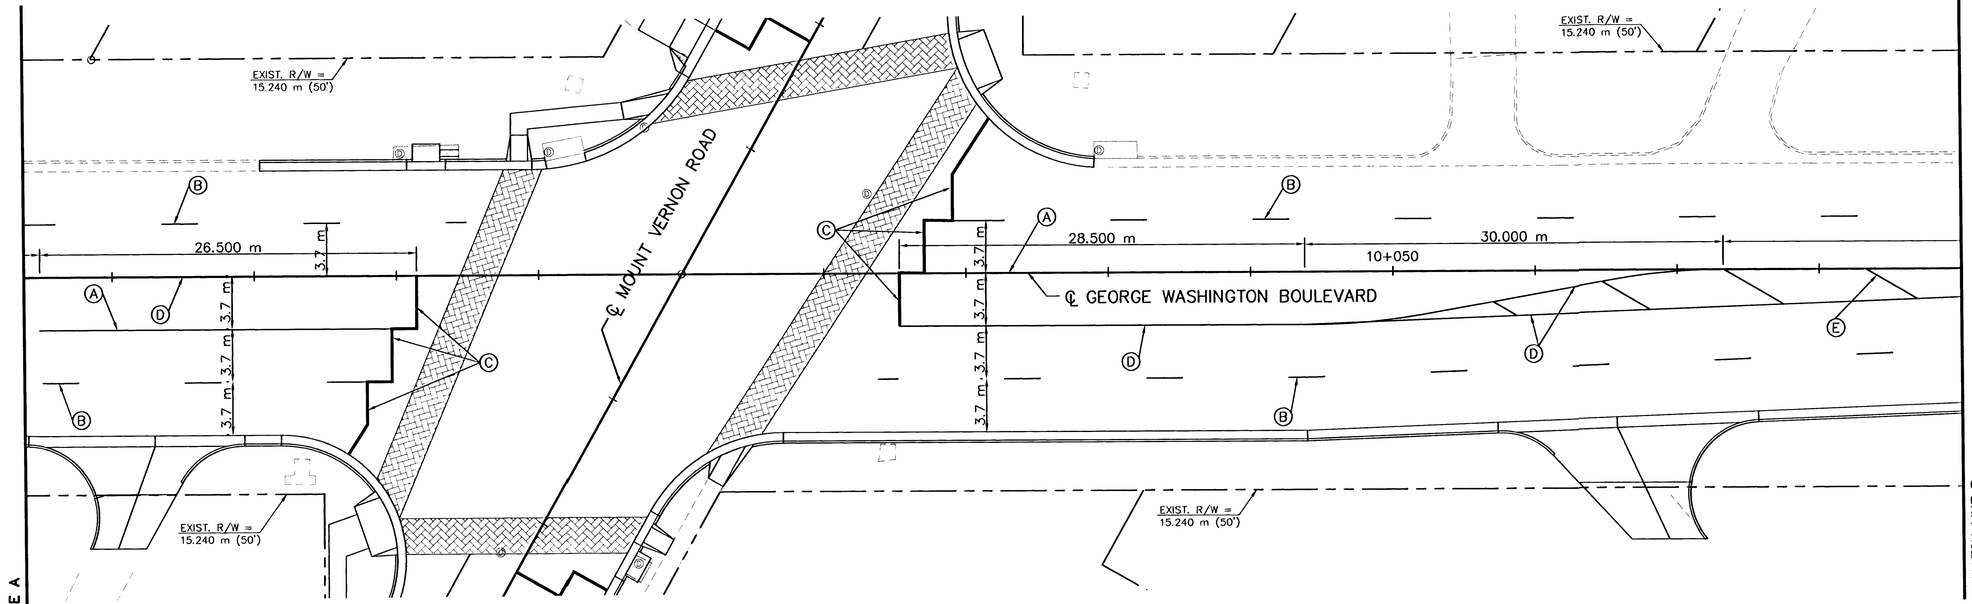

GEORGE WASHINGTON BOULEVARD
STA. 9+950 TO STA. 10+090

SCALE 1:200

ALL DIMENSIONS REFERENCING DOUBLE YELLOW LINES SHOULD BE TAKEN AS IF TO BE TO THE CENTER OF THE SPACE BETWEEN THE TWO DOUBLE YELLOW LINES.

SEE SHEET NO. 28 FOR LOCATIONS OF STOP BARS

Ⓐ PAVEMENT MARKING (THERMOPLASTIC)(WHITE)(150 mm)
Ⓑ PAVEMENT MARKING (THERMOPLASTIC)(BROKEN WHITE)(150 mm)
Ⓒ PAVEMENT MARKING (PREFORMED THERMOPLASTIC)(WHITE)(600 mm)
Ⓓ PAVEMENT MARKING (THERMOPLASTIC)(DOUBLE YELLOW)(2-100 mm)
Ⓔ PAVEMENT MARKING (THERMOPLASTIC)(DIAGONAL YELLOW)(300 mm)

PAVEMENT MARKING PLAN

KAW VALLEY ENGINEERING
ENGINEERS AND LAND SURVEYORS
2319 NORTH JACKSON
P.O. BOX 1304
JUNCTION CITY, KANSAS 66441
(785)762-5040 FAX (785)762-7744
E-MAIL jc@kveng.com

PROJ. NO.	A02232
DATE	4-25-02
DESIGNER	CDM
DRAWN BY	JT
CHECKED BY	
CFN	2232PMP
SHEET	41 OF 59

View=
Std. Base File :
Server File :
Server :
Plotted By : J. TRUMPP
Plot File : 2232PMP
Plot Date : 4-25-02