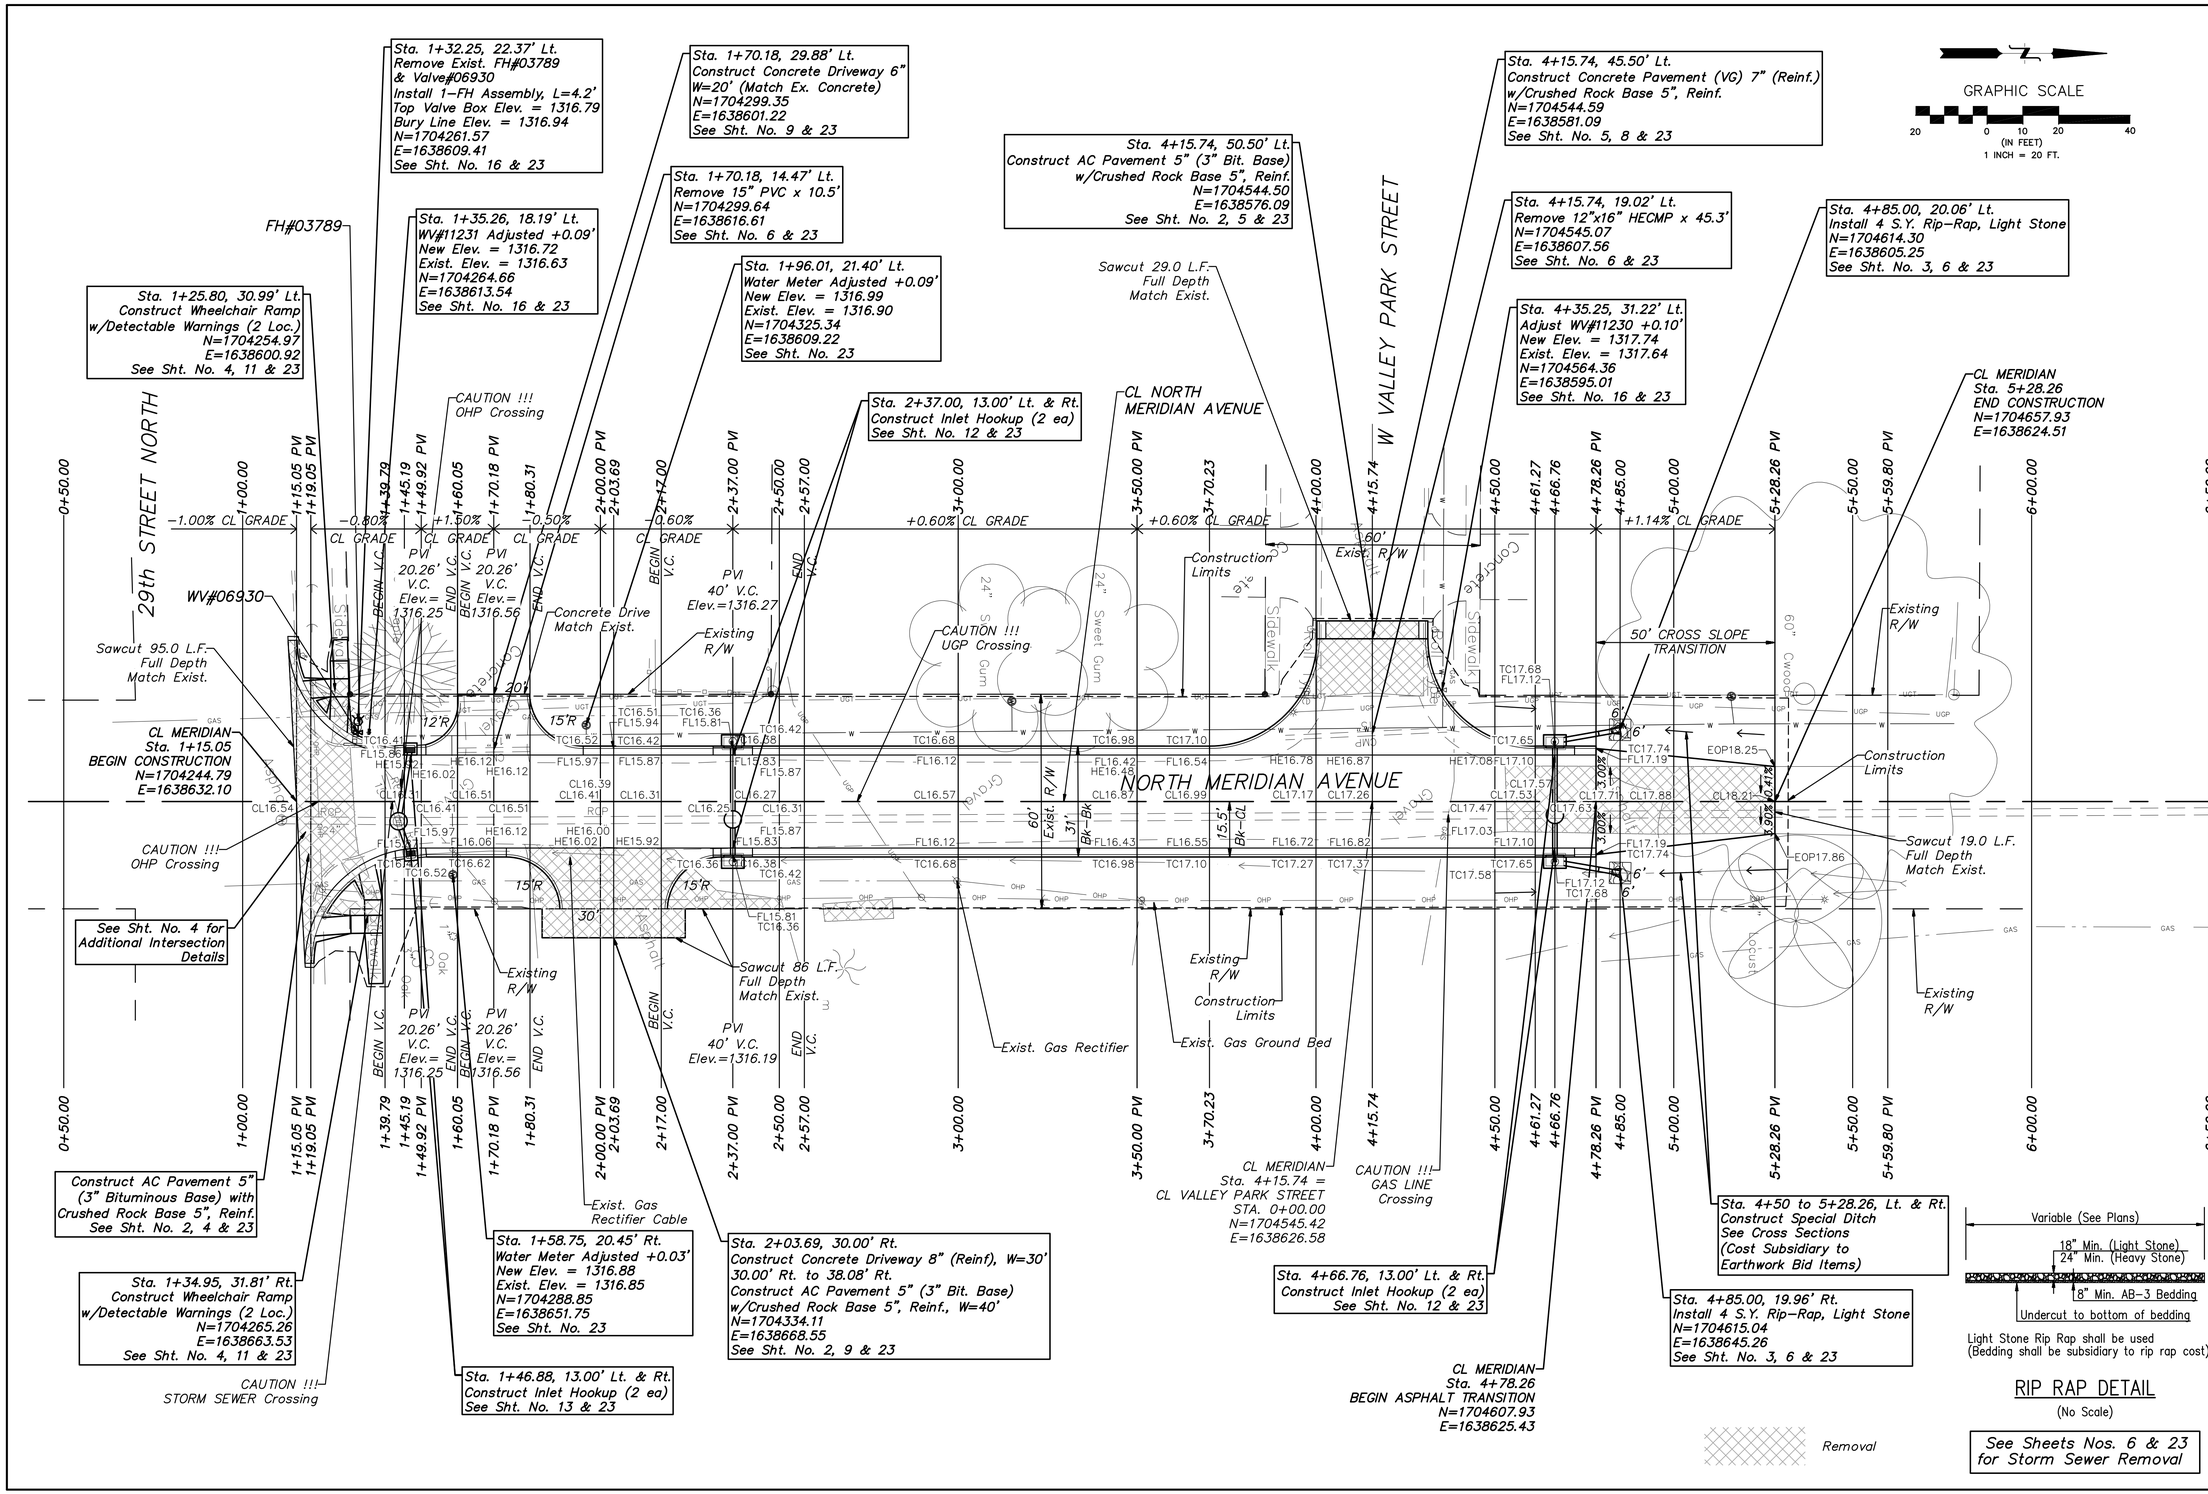

No.	Date	By	Approved	Revision

NORTH MERIDIAN AVENUE
PAVING & DRAINAGE IMPROVEMENTS
PLAN

CITY OF WICHITA, KANSAS
GARY JANZEN, P.E. – CITY ENGINEER
C.O.W. Project #472-85239, O.C.A. #706345

POE & ASSOCIATES, INC.
CONSULTING ENGINEERS
544 West Douglas Avenue ▯ Wichita, KS 67203
Phone 316/685-4114 ▯ FAX 316/685-4444

JASON P. DICKMAN
18137
KANSAS
PROFESSIONAL ENGINEER
21 August 2016

FINAL

Engineer: J. DICKMAN
Designer: J. UNRUH
Dwg.P:\102112\102112-BASE-FINAL
Poe Job No: 102112
Date: AUGUST 2016