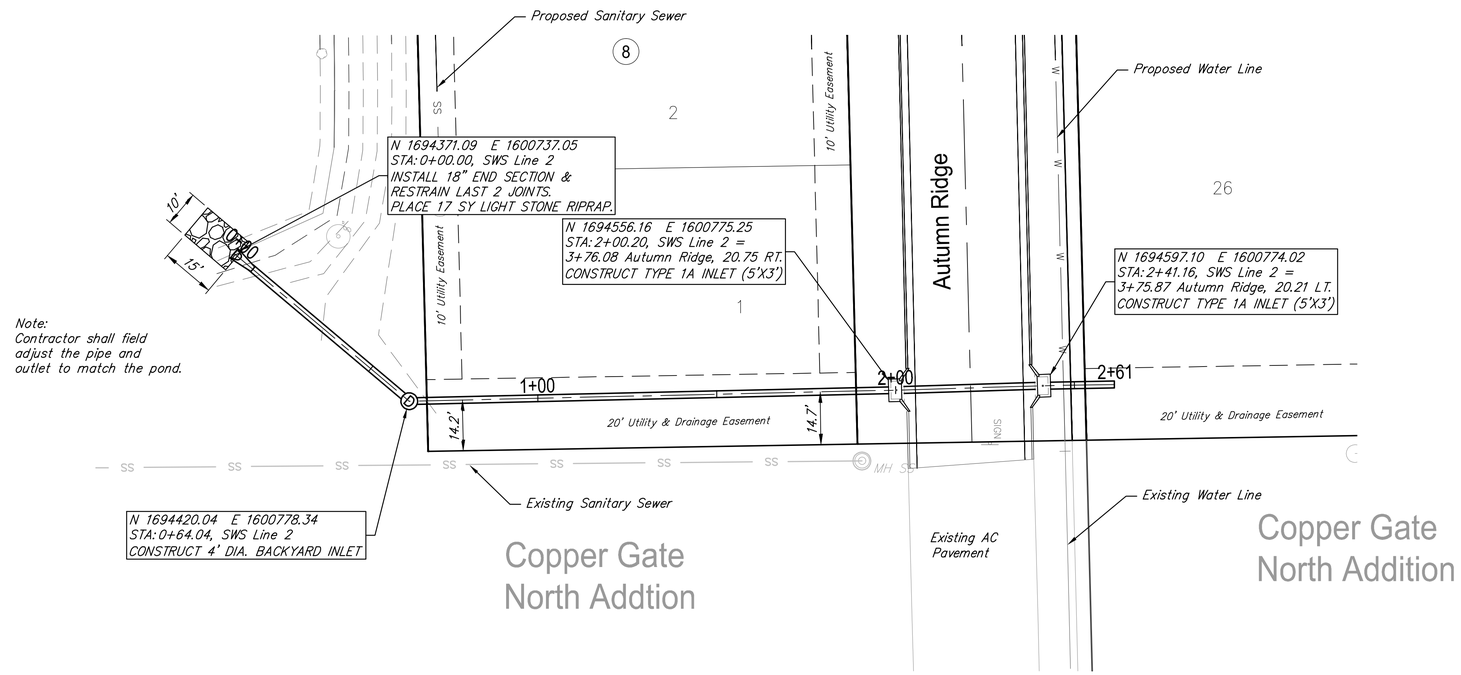

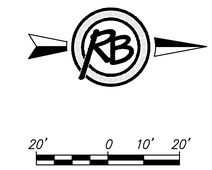

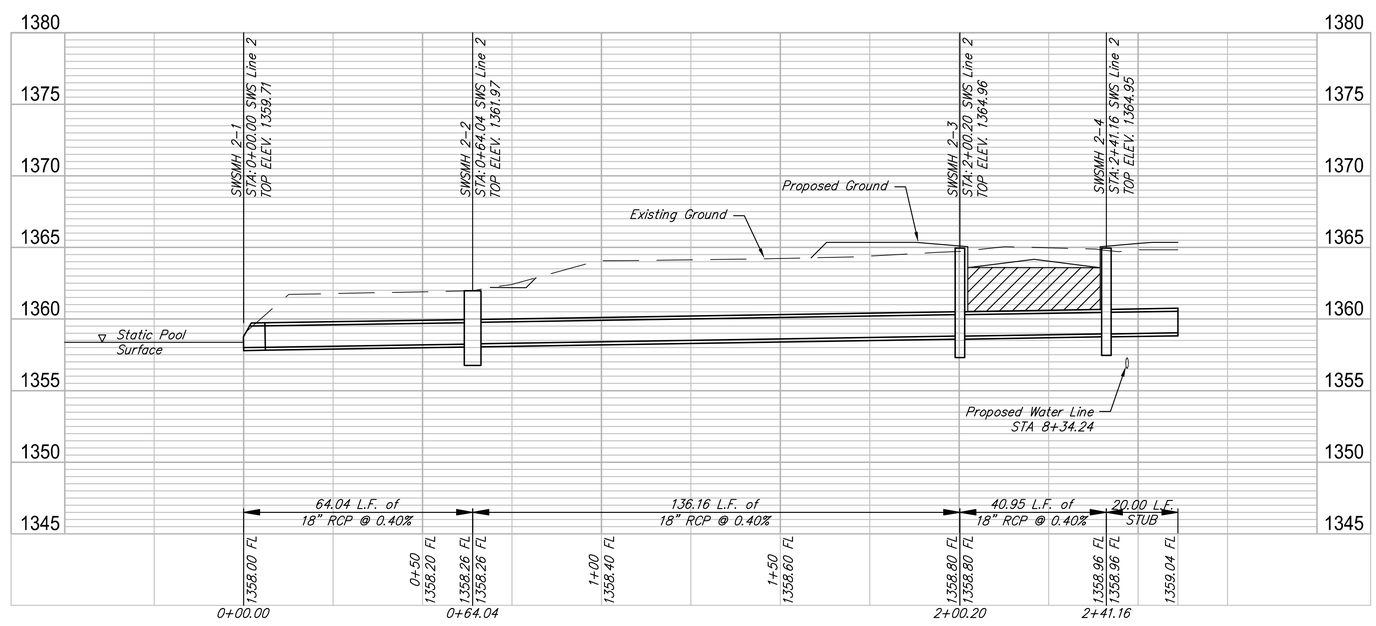

SWS Line 2 PROFILE

RUGGLES BOHM
ENGINEERING | SURVEYING | LANDSCAPE ARCHITECTURE | ENVIRONMENT
8A NORTH MAIN WICHITA, KANSAS 67203 P.316.264.6600 F.316.264.6601
WWW.RUGGLESBOHM.COM

DESIGN KWL	DRAWN CDJ
UTILITY	DATE
REVISED .	
REVIEW .	

PROJECT NUMBER 472-84412
DRAWING FILE 08 - SWS 2A Plan & Profile

Cheryl's Hollow, 2nd Addition
SWS Line 2
Wichita, Kansas

RB JOB 4731E

SHEET 14 OF 33