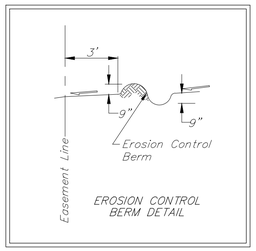


EROSION CONTROL BERM DETAIL

## EROSION CONTROL PLAN LEGEND

(Installation Details Found in the SWP2 Plan)

- DROP INLET PROTECTION
- CURB INLET PROTECTION
- DITCH CHECKS
- SILT FENCING
- EROSION CONTROL BERM
- BACK OF CURB PROTECTION
- EROSION CONTROL MAT
- TEMPORARY DITCH

NO SCALE

| EROSION CONTROL MEASURE | INSTALL | MAINTAIN | REMOVE |
|---|---|---|---|
| BACK OF CURB PROTECTION (LF) | 0 | 0 | 0 |
| CONSTRUCTION ENTRANCE (EA) | 1 | 0 | 0 |
| CURB INLET BARRIER (EA) | 0 | 0 | 0 |
| DITCH CHECK (EA) | 0 | 0 | 0 |
| DROP INLET PROTECTION (EA) | 6 | 0 | 0 |
| EROSION CONTROL (LS) | 0 | 0 | 0 |
| EROSION CONTROL BERM (LF) | 875 | 0 | 0 |
| SILT FENCE (LF) | 0 | 0 | 0 |
| EROSION CONTROL MAT (SY) | 0 | 0 | 0 |

QUANTITIES ARE FOR INFORMATION ONLY! CONTRACTOR SHALL VERIFY QUANTITIES PER FINAL BID QUANTITY SHEET.

* ALL EXISTING BMPs INCLUDING CONSTRUCTION ENTRANCE, SEDIMENT BARRIERS, SILT FENCE, EROSION CONTROL BERM, AND EROSION CONTROL MAT SHALL BE MAINTAINED AND REPAIRED IF NECESSARY. REPLACEMENT OR REMOVAL OF EROSION CONTROL MEASURES TO BE PAID FOR BY L.S. BID ITEM "MAINTAIN EXISTING EROSION CONTROL BMPs"

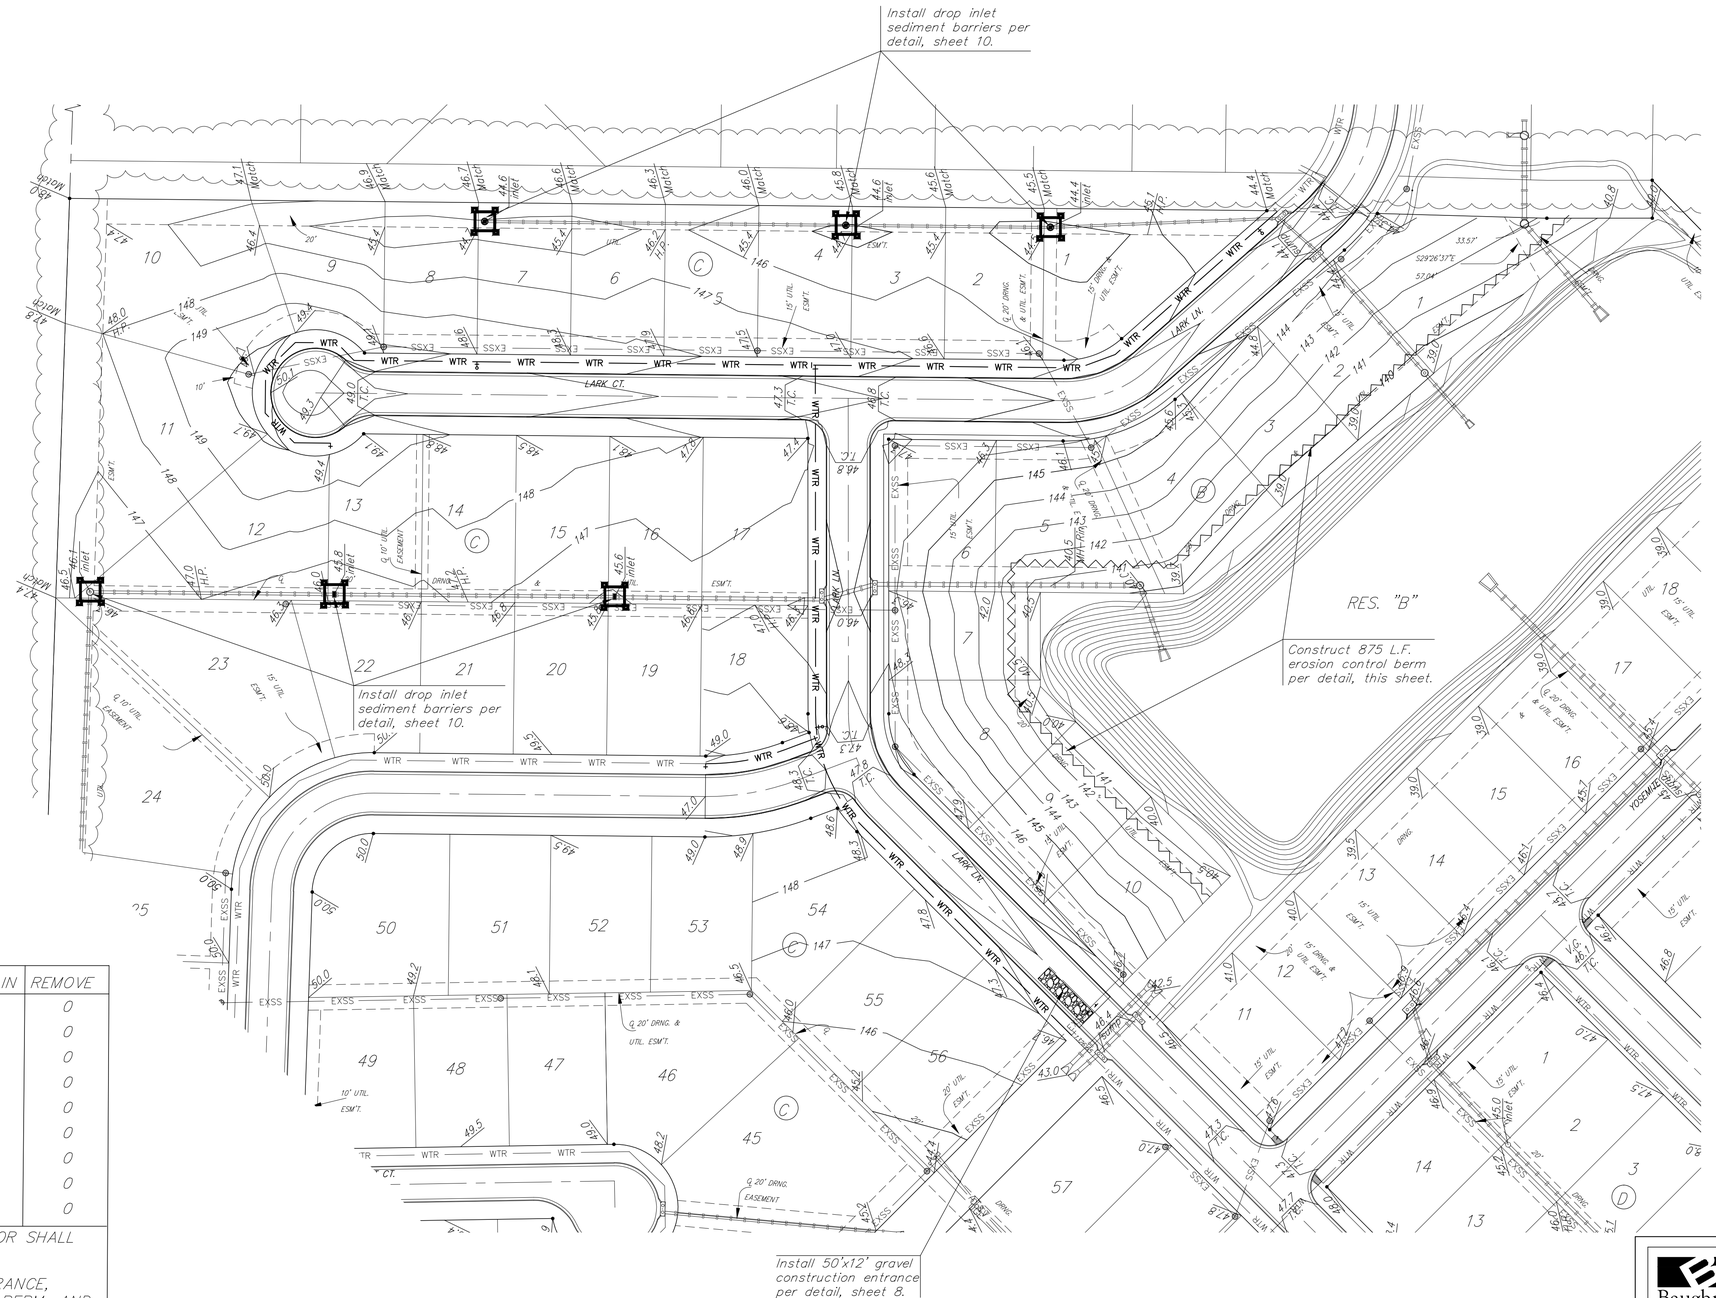


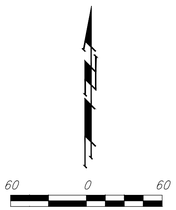


DENISE M. VAUGHN
LICENSED
15176
9-19-16
KANSAS
PROFESSIONAL ENGINEER

Baughman

SOUTHERN RIDGE 3RD ADD. PH. 5A

EROSION CONTROL PLAN

WATER DISTRIBUTION SYSTEM

Baughman Company, P.A. 315 Ellis St. Wichita, KS 67211 P 316-262-7271 F 316-262-0149
ENGINEERING | SURVEYING | PLANNING | LANDSCAPE ARCHITECTURE

PROJECT NUMBER 448-90056

REVISIONS:

DESIGN DMV | DRAWN TMS | APPROVED | DATE 09/16

SCALE Noted

SHEET 7 OF 14

E:\Projects\Southern Ridge 3rd\Phase 5A\WTR 06-02-E532.dwg