
FHWA REG NO.	STATE	PROJECT NO.	YEAR	SHEET NO.	TOTAL SHEETS
7	KANSAS	87-N-0200-01	2001	66	78

	DATE	BY
FINAL SURVEY		
PLOTTED		
AREAS		
AREAS CHECKED		

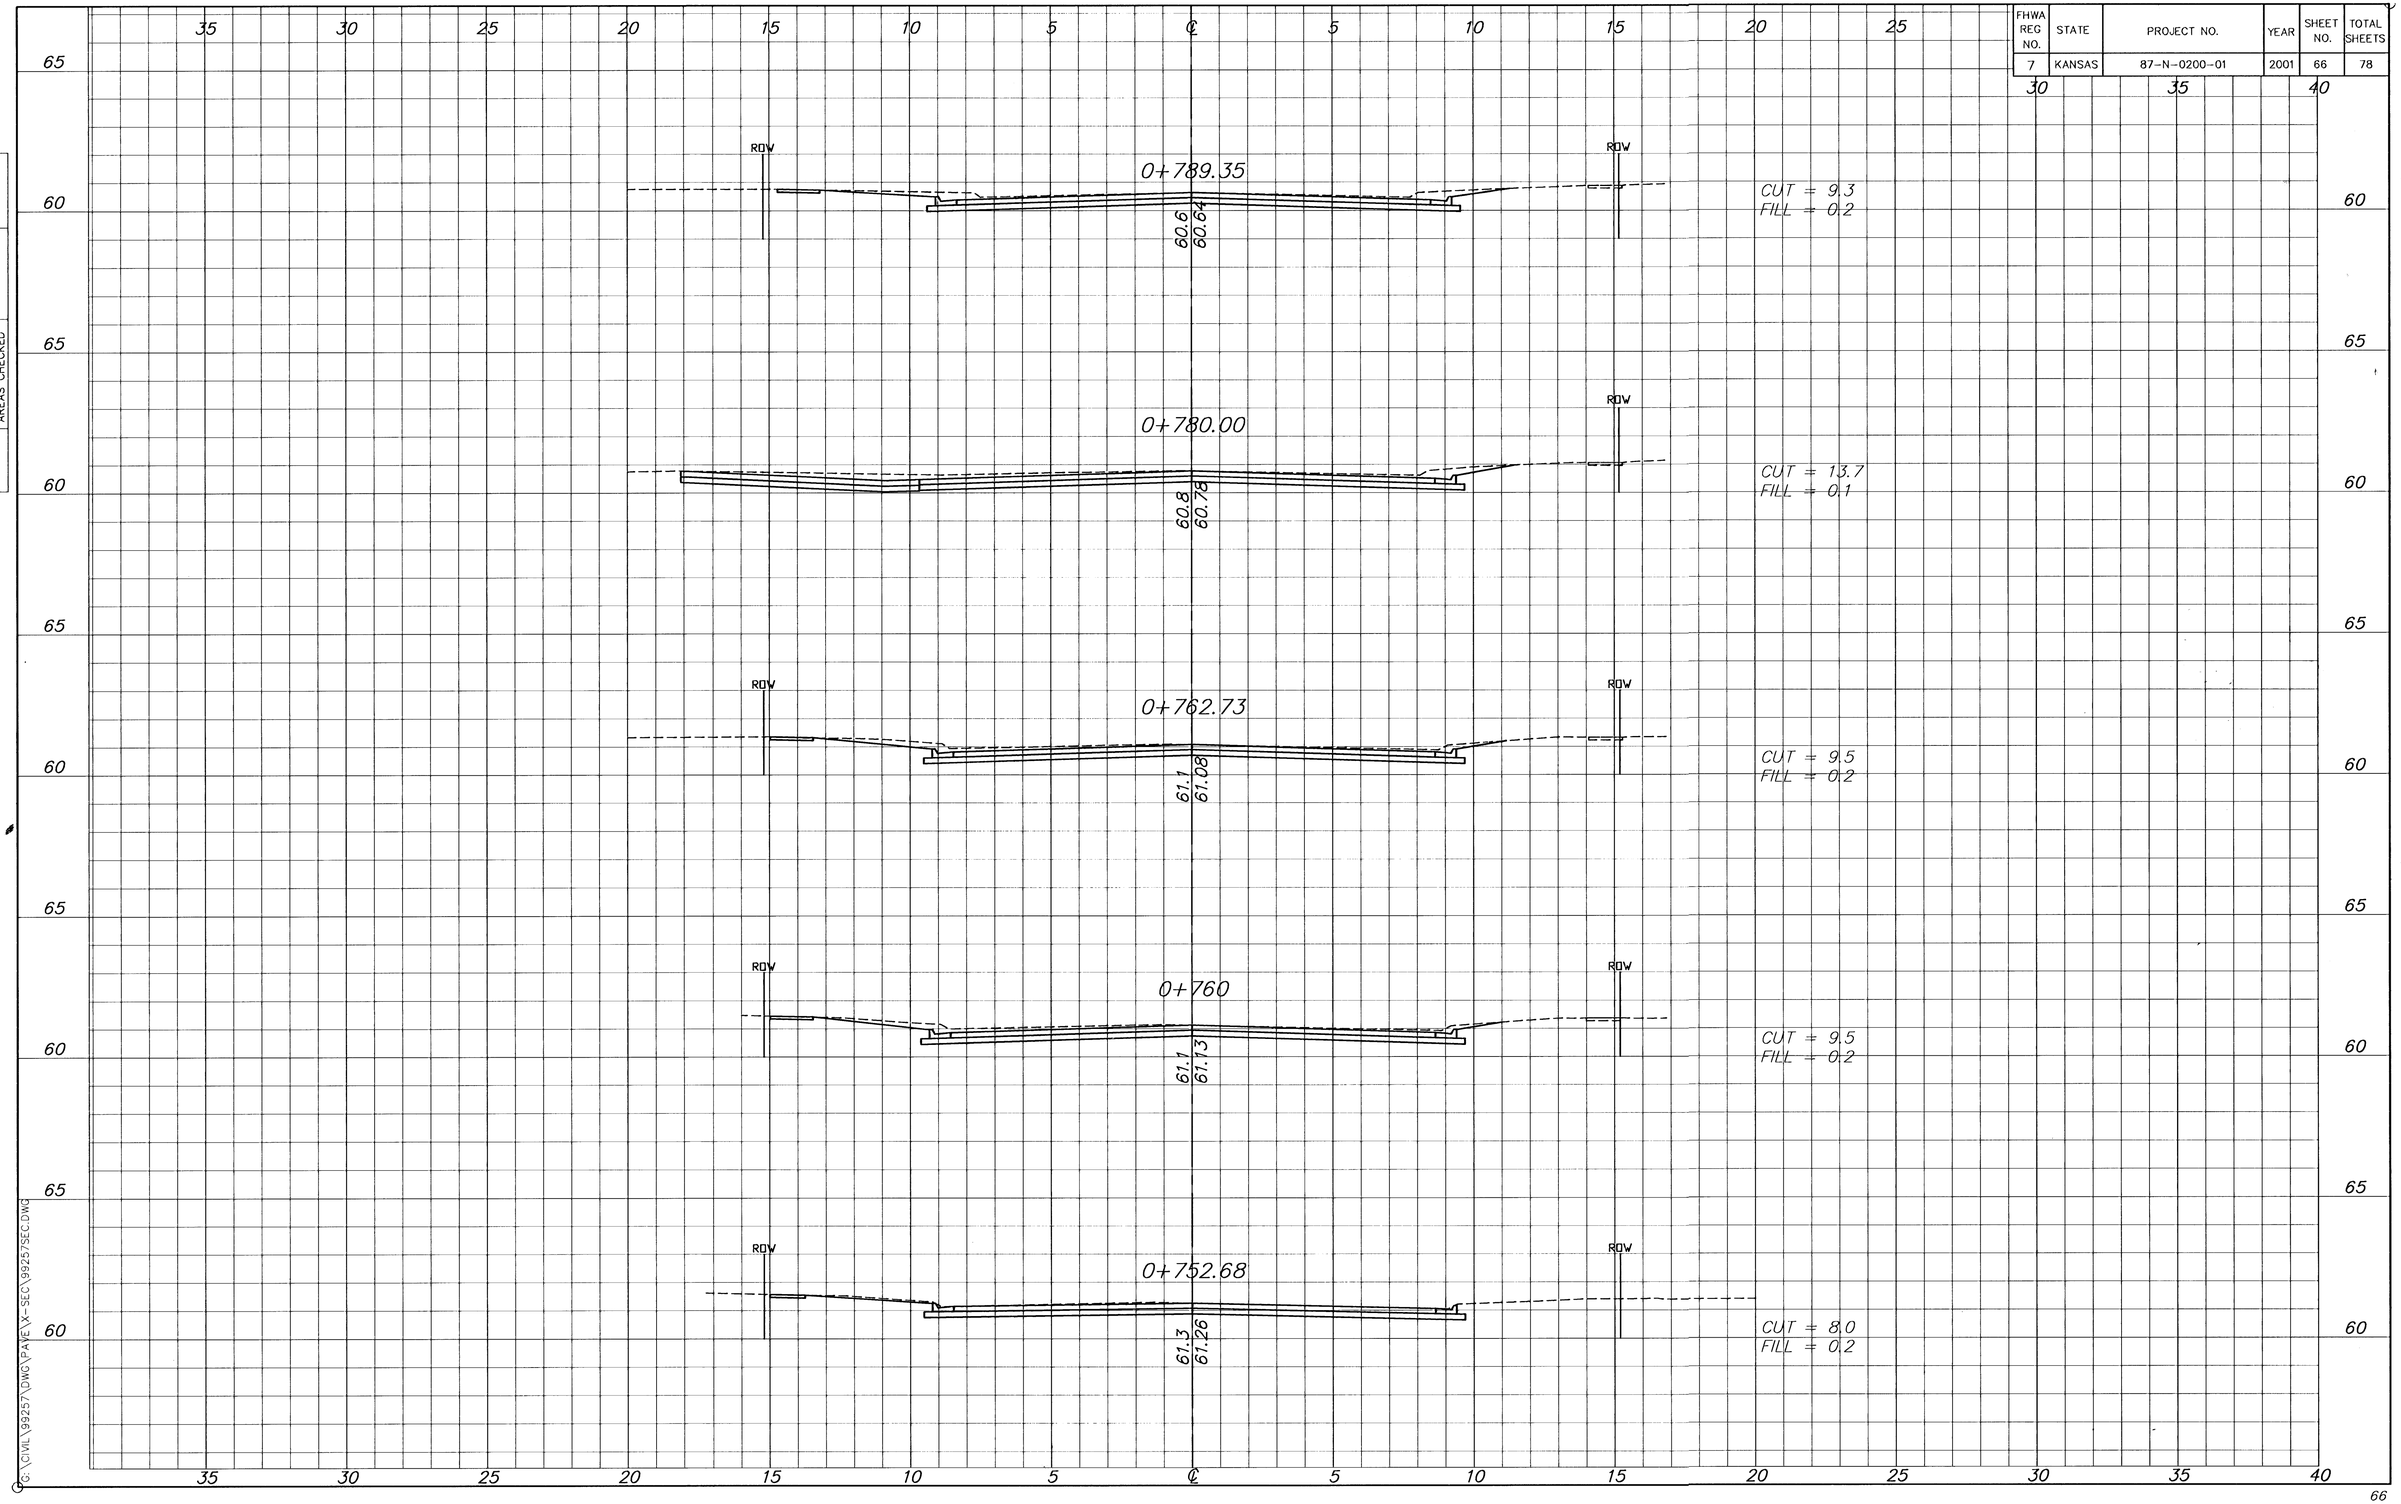

G:\CIVIL\99257\DWG\PAVE\X-SEC\99257SEC.DWG

G:\CIVIL\99257\DWG\PAVE\X-SEC\99257SEC.DWG Mon Oct 22 10:11:01 2001