
FHWA REGION NO.	STATE	PROJECT NUMBER	FISCAL YEAR	SHEET NUMBER	TOTAL SHEETS
7	KANSAS	87N-0078-01	1997	28	33

DATE	BY	
		REFERENCES NOTED
		REFERENCES CHECKED

SUMMARY OF PAVEMENT MARKINGS

LOCATION	4" Solid WHITE Edge Line	6" Broken WHITE Lane Line	6" Dotted WHITE Extension Line	6" Solid WHITE Lane Line	18" Solid WHITE Diagonal Line	12" Solid WHITE Type I Crosswalk Line	24" Solid WHITE Type II Crosswalk Line	24" Solid WHITE Stop Line	8" Solid WHITE Gore Line	4" Solid YELLOW Edge Line	4" Solid YELLOW Double Line	18" Solid YELLOW Diagonal Line	4" Broken WHITE Line	4" Solid YELLOW No Passing Line	4" Solid YELLOW Line
29th Street															
Sta. 0+326 to Sta. 0+366	48														
Sta. 0+326 to Sta. 0+366	48														
Sta. 0+326 to Sta. 0+366											48				
TOTALS	96										48				

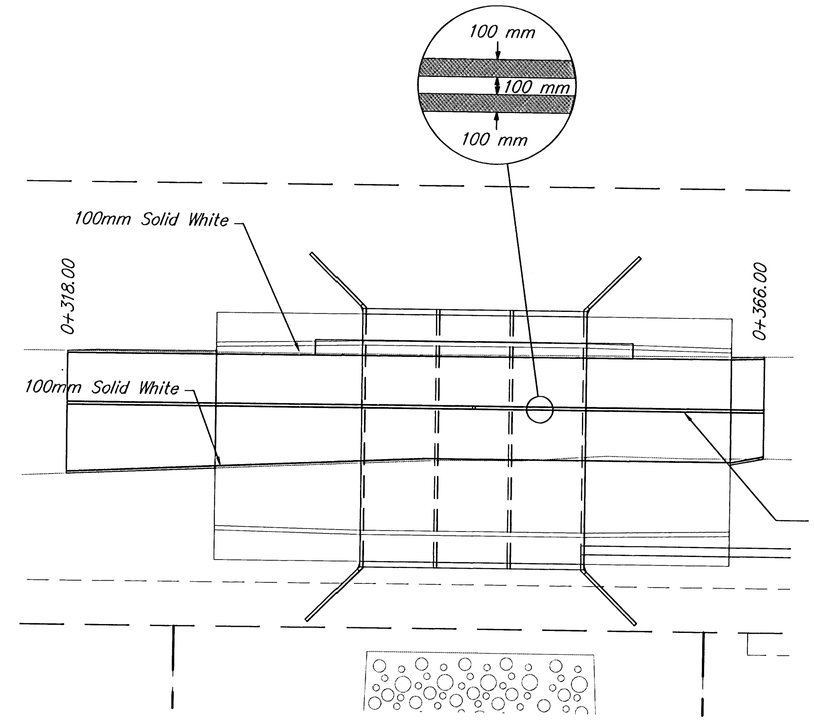

PLAN

SCALE 1:100

SPEED CONVERSION CHART	
MPH	km/h
20	30
25	40
30	50
35	60
40	60
45	70
50	80
55	90
60	100
65	110
70	110

RECAPITULATION OF PAVEMENT MARKINGS

ITEM	TOTAL	UNITS
PAVEMENT MARKING (COLD PLASTIC)(WHITE)(4")		METERS
PAVEMENT MARKING (COLD PLASTIC)(WHITE)(6")		METERS
PAVEMENT MARKING (COLD PLASTIC)(WHITE)(8")		METERS
PAVEMENT MARKING (COLD PLASTIC)(WHITE)(12")		METERS
PAVEMENT MARKING (COLD PLASTIC)(WHITE)(18")		METERS
PAVEMENT MARKING (COLD PLASTIC)(WHITE)(24")		METERS
PAVEMENT MARKING (COLD PLASTIC)(YELLOW)(4")		METERS
PAVEMENT MARKING (COLD PLASTIC)(YELLOW)(18")		METERS
PAVEMENT MARKING SYMBOL (COLD PLASTIC)(WHITE) - LT. ARROW		EACH
PAVEMENT MARKING SYMBOL (COLD PLASTIC)(WHITE)		EACH
PAVEMENT MARKING SYMBOL (COLD PLASTIC)(WHITE)		EACH
PAVEMENT MARKING SYMBOL (COLD PLASTIC)(WHITE)		EACH
PAVEMENT MARKING (PATTERNED COLD PLASTIC)(WHITE)(4")	96	METERS
PAVEMENT MARKING (PATTERNED COLD PLASTIC)(WHITE)(6")		METERS
PAVEMENT MARKING (PATTERNED COLD PLASTIC)(WHITE)(8")		METERS
PAVEMENT MARKING (PATTERNED COLD PLASTIC)(WHITE)(12")		METERS
PAVEMENT MARKING (PATTERNED COLD PLASTIC)(WHITE)(18")		METERS
PAVEMENT MARKING (PATTERNED COLD PLASTIC)(WHITE)(24")		METERS
PAVEMENT MARKING (PATTERNED COLD PLASTIC)(YELLOW)(4")	96	METERS
PAVEMENT MARKING (PATTERNED COLD PLASTIC)(YELLOW)(18")		METERS
PAVEMENT MARKING SYMBOL (PATTERNED COLD PLASTIC)(WHITE)		EACH
PAVEMENT MARKING SYMBOL (PATTERNED COLD PLASTIC)(WHITE) RAILROAD		EACH
PAVEMENT MARKING SYMBOL (PATTERNED COLD PLASTIC)(WHITE)		EACH
PAVEMENT MARKING SYMBOL (PATTERNED COLD PLASTIC)(WHITE)		EACH
PAVEMENT MARKING (THERMOPLASTIC)(WHITE)(4")		METERS
PAVEMENT MARKING (THERMOPLASTIC)(WHITE)(6")		METERS
PAVEMENT MARKING (THERMOPLASTIC)(WHITE)(8")		METERS
PAVEMENT MARKING (THERMOPLASTIC)(WHITE)(12")		METERS
PAVEMENT MARKING (THERMOPLASTIC)(WHITE)(18")		METERS
PAVEMENT MARKING (THERMOPLASTIC)(WHITE)(24")		METERS
PAVEMENT MARKING (THERMOPLASTIC)(YELLOW)(4")		METERS
PAVEMENT MARKING (THERMOPLASTIC)(YELLOW)(18")		METERS
PAVEMENT MARKING SYMBOL (THERMOPLASTIC)(WHITE)		EACH
PAVEMENT MARKING SYMBOL (THERMOPLASTIC)(WHITE)		EACH
PAVEMENT MARKING SYMBOL (THERMOPLASTIC)(WHITE)		EACH
PAVEMENT MARKING SYMBOL (THERMOPLASTIC)(WHITE)		EACH
PAVEMENT MARKING (FOIL BACKED)(WHITE)(4")		METERS
PAVEMENT MARKING (FOIL BACKED)(WHITE)(8")		METERS
PAVEMENT MARKING (FOIL BACKED)(WHITE)(18")		METERS
PAVEMENT MARKING (FOIL BACKED)(YELLOW)(4")		METERS
PAVEMENT MARKING (FOIL BACKED)(YELLOW)(18")		METERS
		METERS

29TH STREET BRIDGE
PAVEMENT MARKING PLAN

SRB
924 NORTH MAIN
WICHITA, KANSAS 67203
316-264-8008
FAX 264-4821
SAVOY, RUGGLES & BOHM, P. A.
ENGINEERING & SURVEYING

PROJECT NUMBER 472-82414

DRAWN	DESIGN	REVIEW	DATE	UTILITY	SRB JOB
KWL	CMB		Jan. 28, 1997		95E

REVISED

SHEET NUMBER 28
TOTAL SHEETS 33