
FHWA REGION NO.	STATE	PROJECT NUMBER	FISCAL YEAR	SHEET NUMBER	TOTAL SHEETS
7	KANSAS	87N-0078-01	1997	32	33

BY	DATE
REFERENCES NOTED	
REFERENCES CHECKED	

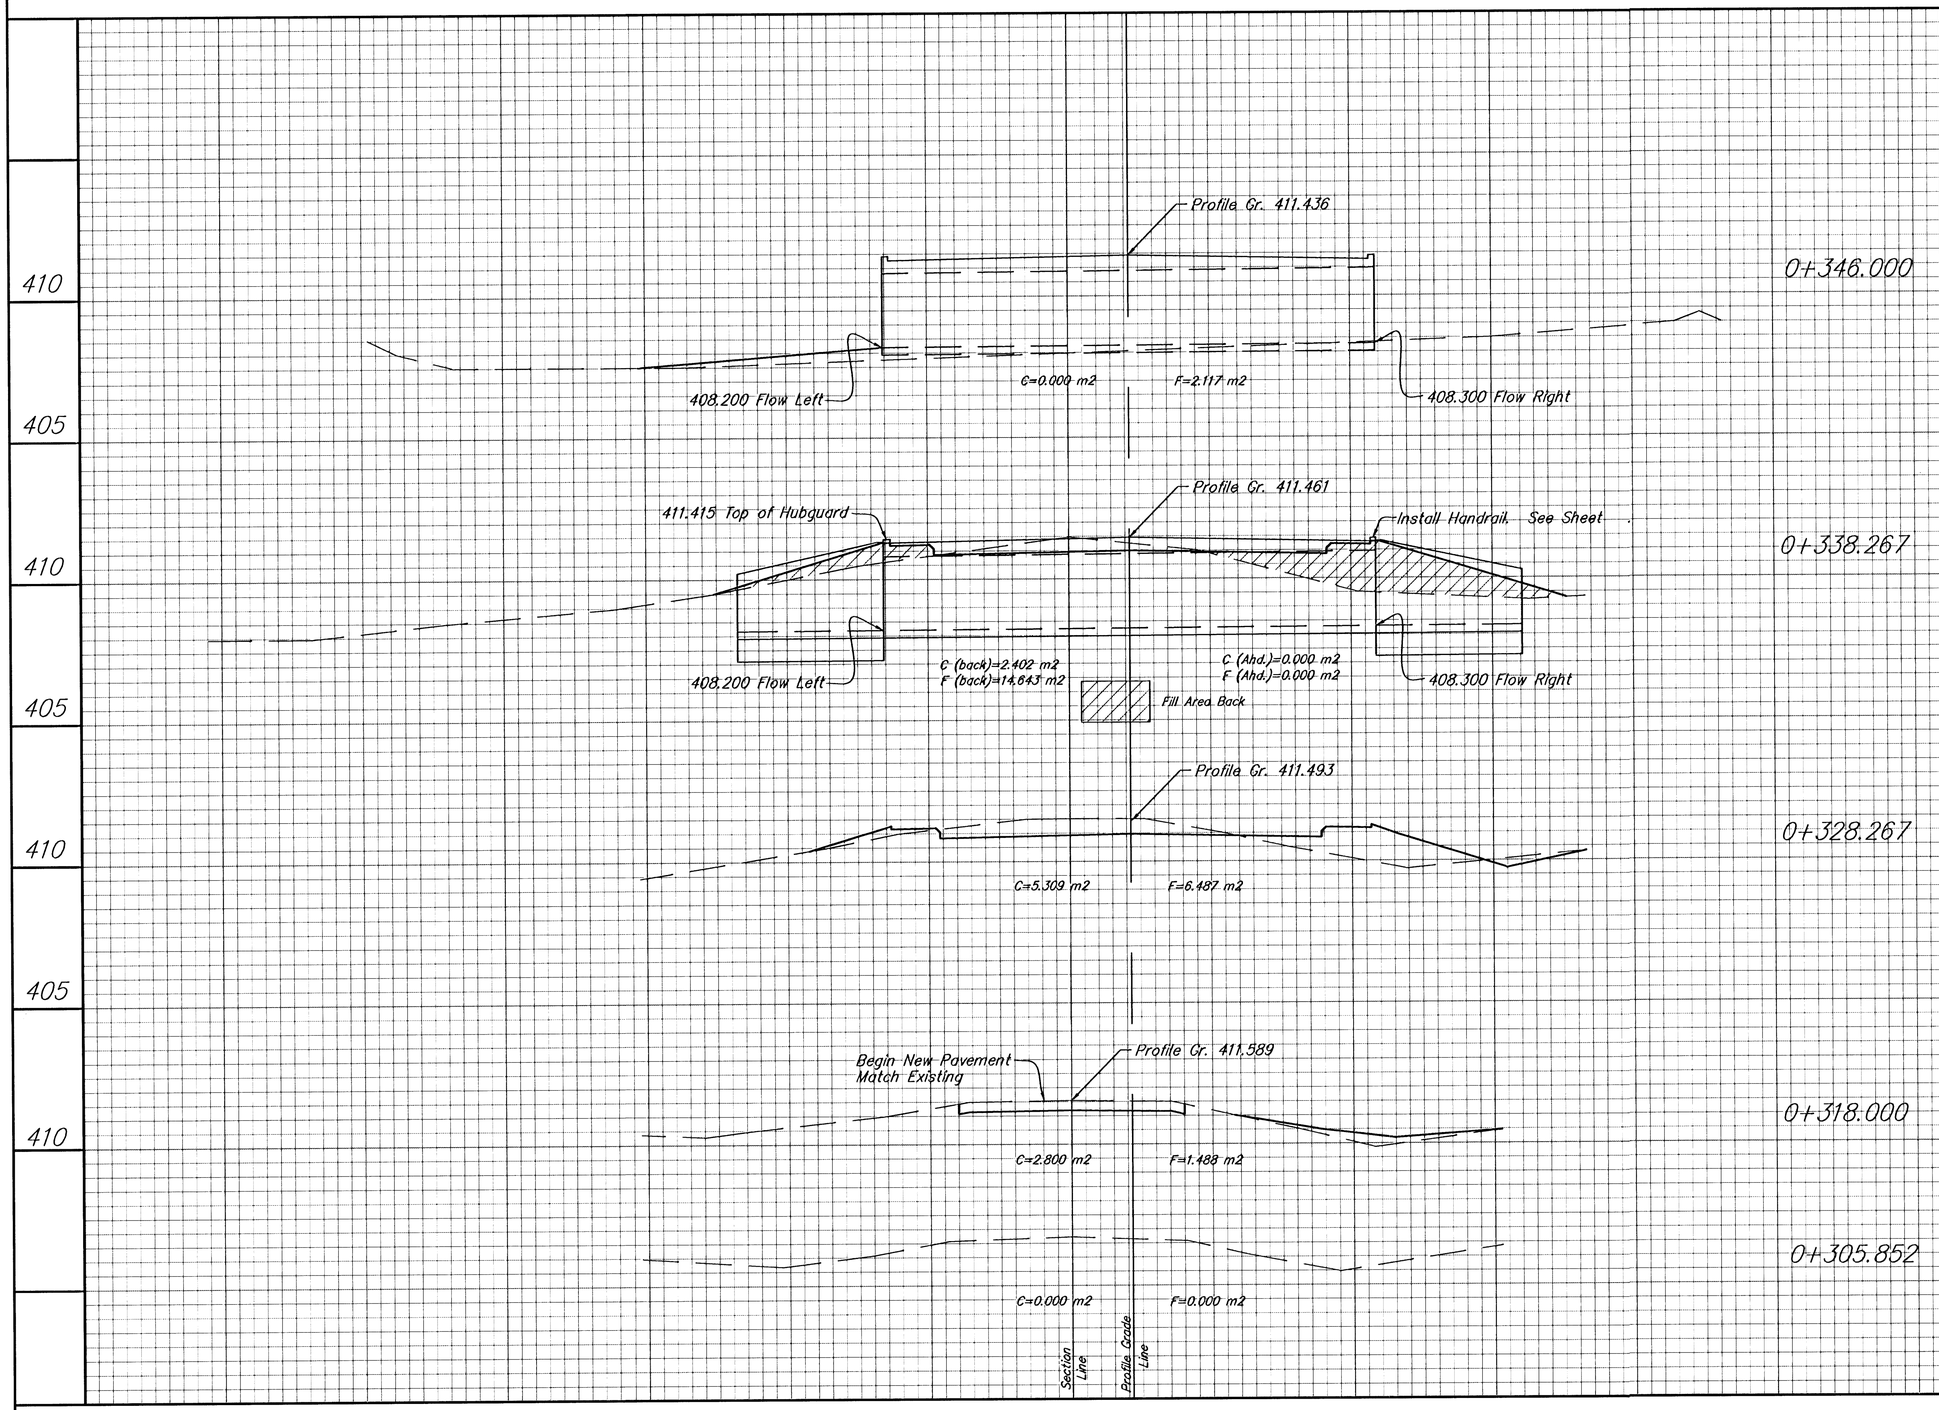

EARTHWORK SECTIONS
29th STREET BRIDGE

SRB 924 NORTH MAIN WICHITA, KANSAS 67203 316-264-8008 FAX 264-4821
SAVOY, RUGGLES & BOHM, P.A.
ENGINEERING & SURVEYING

PROJECT NUMBER 472-82414

DRAWN	DESIGN	REVIEW	DATE	UTILITY	SRB JOB
KWL	CMB		Jan 28, 1997		95E

REVISED

DRAWING NUMBER 32 33