
FHWA REG NO.	STATE	PROJECT NO.	YEAR	SHEET NO	TOTAL SHEETS
7	KANSAS	STP-N012(901)	2001	4	23

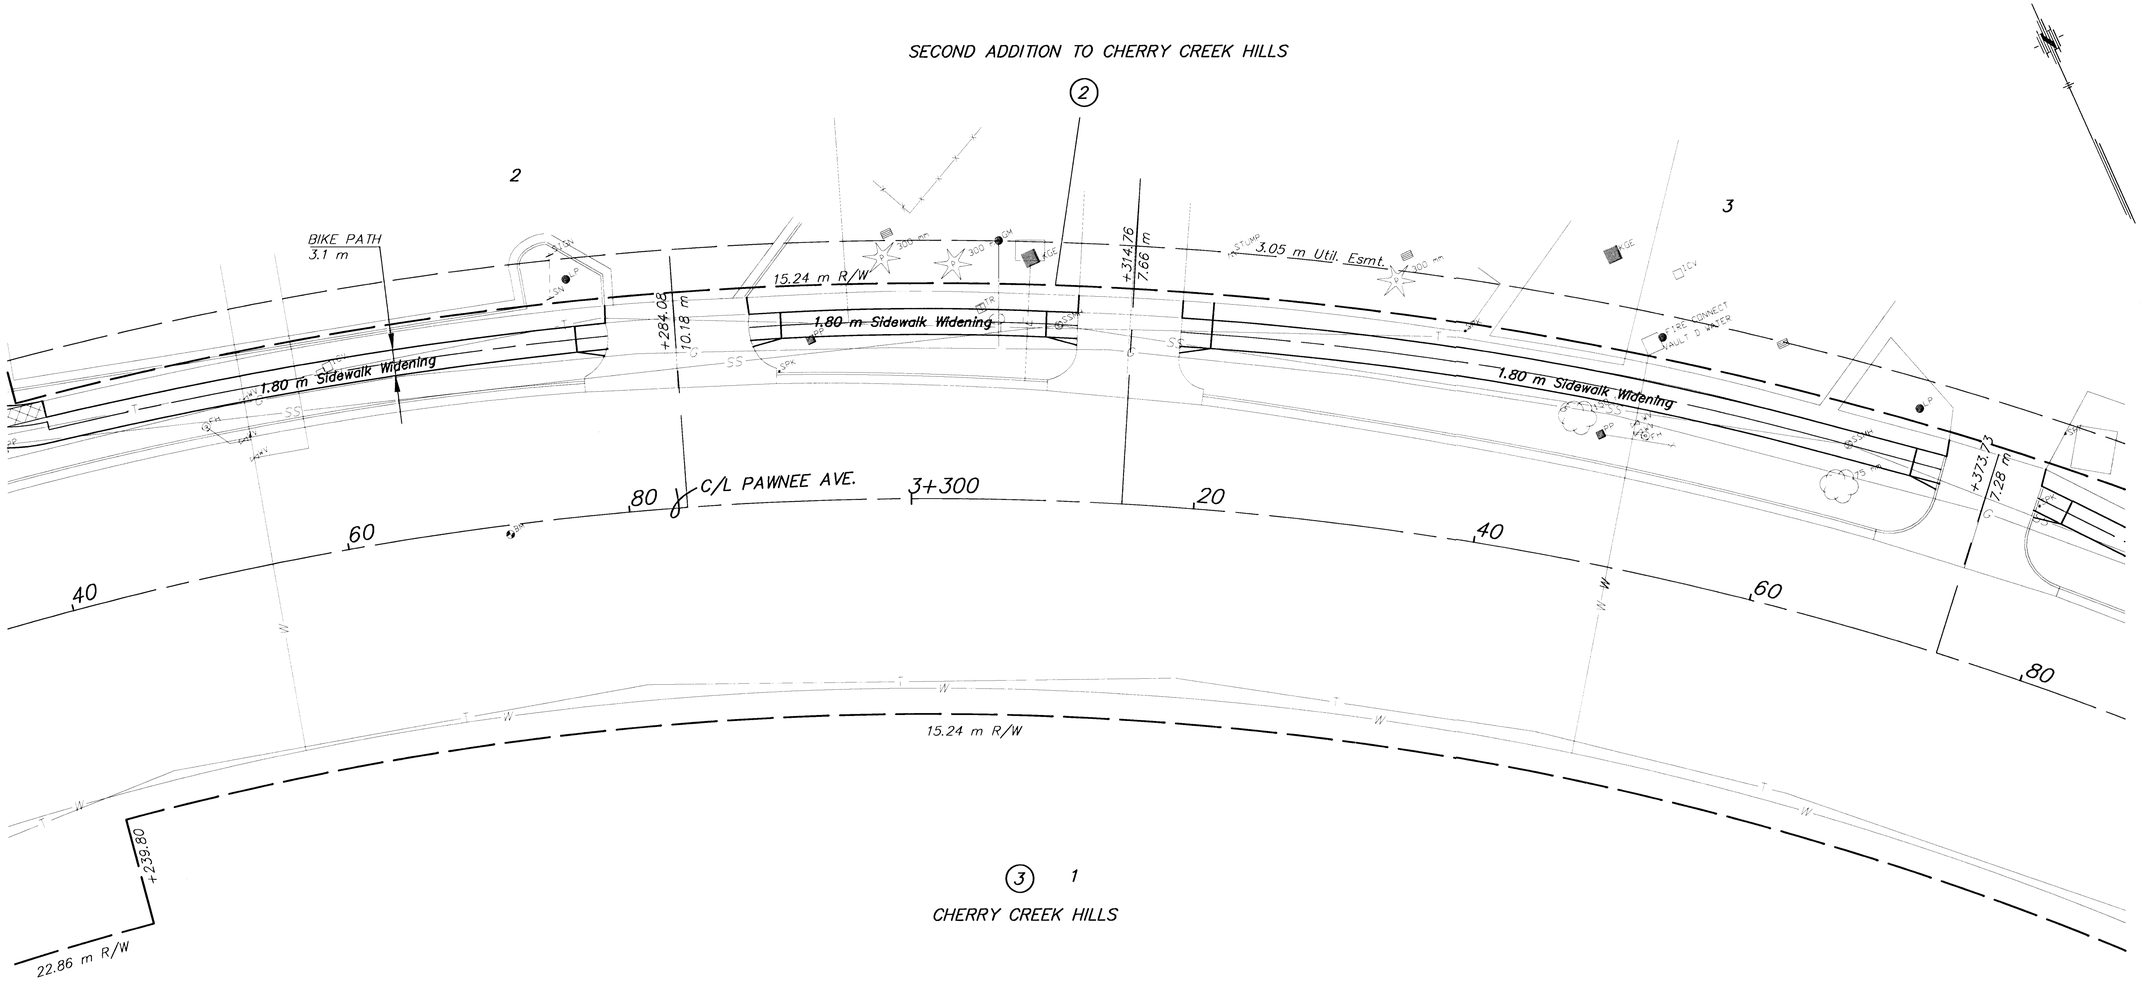

Legend

Pavement, Median, Driveway and/or Sidewalk Removal

NO.	DATE	REVISIONS	BY	APP'D
2				
1				

KANSAS DEPARTMENT OF TRANSPORTATION

LANDSCAPE IMPROVEMENTS
PAWNEE AVE.
STA. 3+240 TO STA. 3+380

PROJ. NO. 87 STP-N-0129-01 SEDGWICK COUNTY

MID-KANSAS ENGINEERING CONSULTANTS, INC.
WICHITA, KANSAS

DESIGNED BY:	JTC	CHECKED BY:	JTC
DRAWN BY:	GJR	DATE: APRIL 2002	SHEET 4 OF 23

G:\CIVIL\PAW-WGBB\98171\ROADSIDE\LANDSCAP\1land2.dwg Fri Apr 12 10:39:13 2002

C:\ACAD\PAW-WGBB\98171\ROADSIDE\LANDSCAP\LAND2.WG