
FHWA REG NO.	STATE	PROJECT NO.	YEAR	SHEET NO	TOTAL SHEETS
7	KANSAS	STP-N012(901)	2001	6	23

SECOND ADDITION TO CHERRY CREEK HILLS

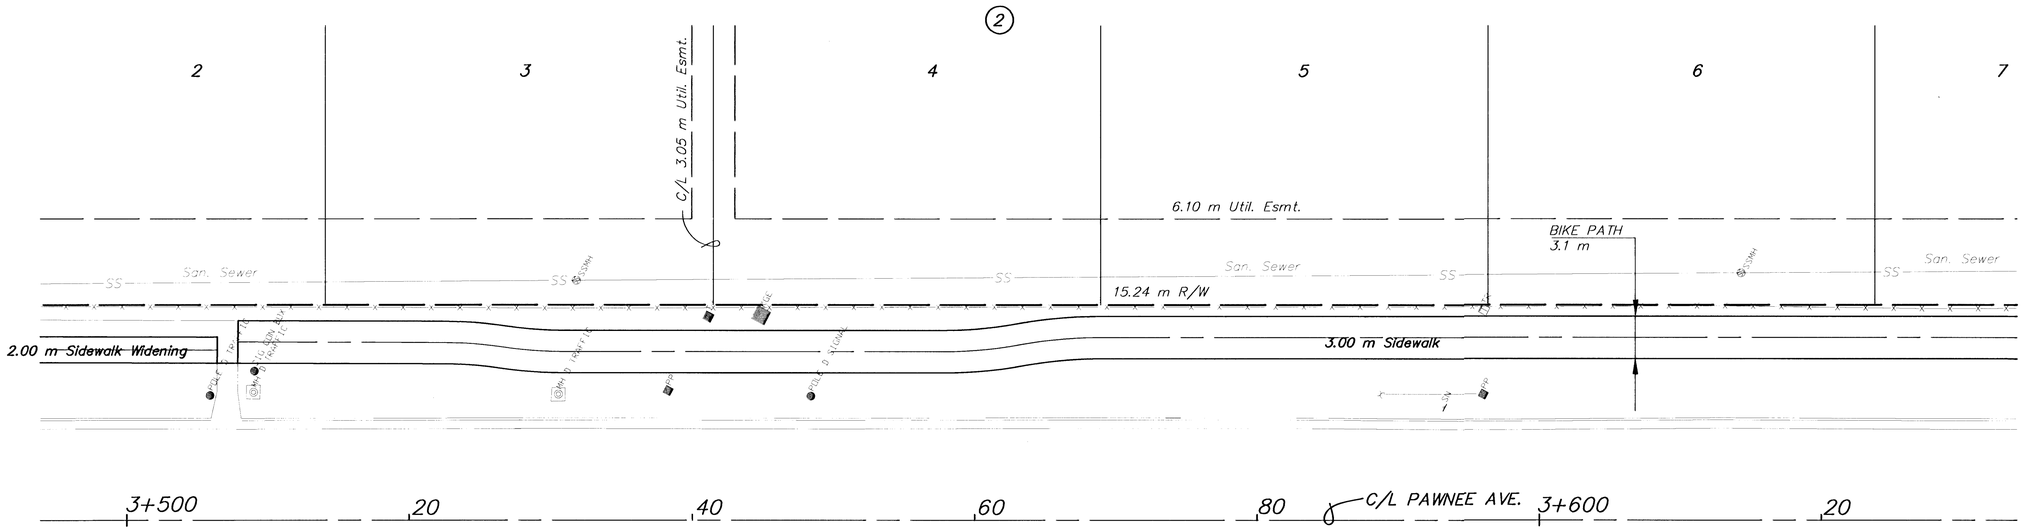

CHERRY CREEK HILLS

Legend

Pavement, Median, Driveway and/or Sidewalk Removal

NO.	DATE	REVISIONS	BY	APP'D
2				
1				

KANSAS DEPARTMENT OF TRANSPORTATION

LANDSCAPE IMPROVEMENTS
PAWNEE AVE.
STA. 3+500 TO STA. 3+620

PROJ. NO. 87 STP-N-0129-01 SEDGWICK COUNTY

MID-KANSAS ENGINEERING CONSULTANTS, INC.
WICHITA, KANSAS

DESIGNED BY:	JTC	CHECKED BY:	JTC	
DRAWN BY:	GJR	DATE: APRIL 2002	SHEET 6	OF 23

G:\CIVIL\PAW-WEBB\98171\ROADSIDE\LANDSCAP\11and4.dwg Fri Apr 12 10:58:30 2002

C:\Civil\PAW-WEBB\98171\ROADSIDE\LANDSCAP\11and4.dwg