
FHWA REG NO.	STATE	PROJECT NO.	YEAR	SHEET NO	TOTAL SHEETS
7	KANSAS	STP-N012(901)	2001	12	23

PLANT LIST FOR THIS SHEET

QTY.	COMMON NAME	BOTANICAL NAME	SIZE	CONDITION/REMARKS
LARGE DECIDUOUS TREES				
3	SHUMARD OAK	Quercus shumardii	2.5" cal.	Balled-in-Burlap
ORNAMENTAL TREES				
3	FLAME AMUR MAPLE	Acer ginnala 'Flame'	1.5" cal.	Balled-in-Burlap
6	PRAIRIFIRE CRABAPPLE	Malus sp. 'Prairifire'	1.5" cal.	Balled-in-Burlap
LAWN				
-	K-31 FESCUE	Festuca arundinacea 'K-31'	SOD	

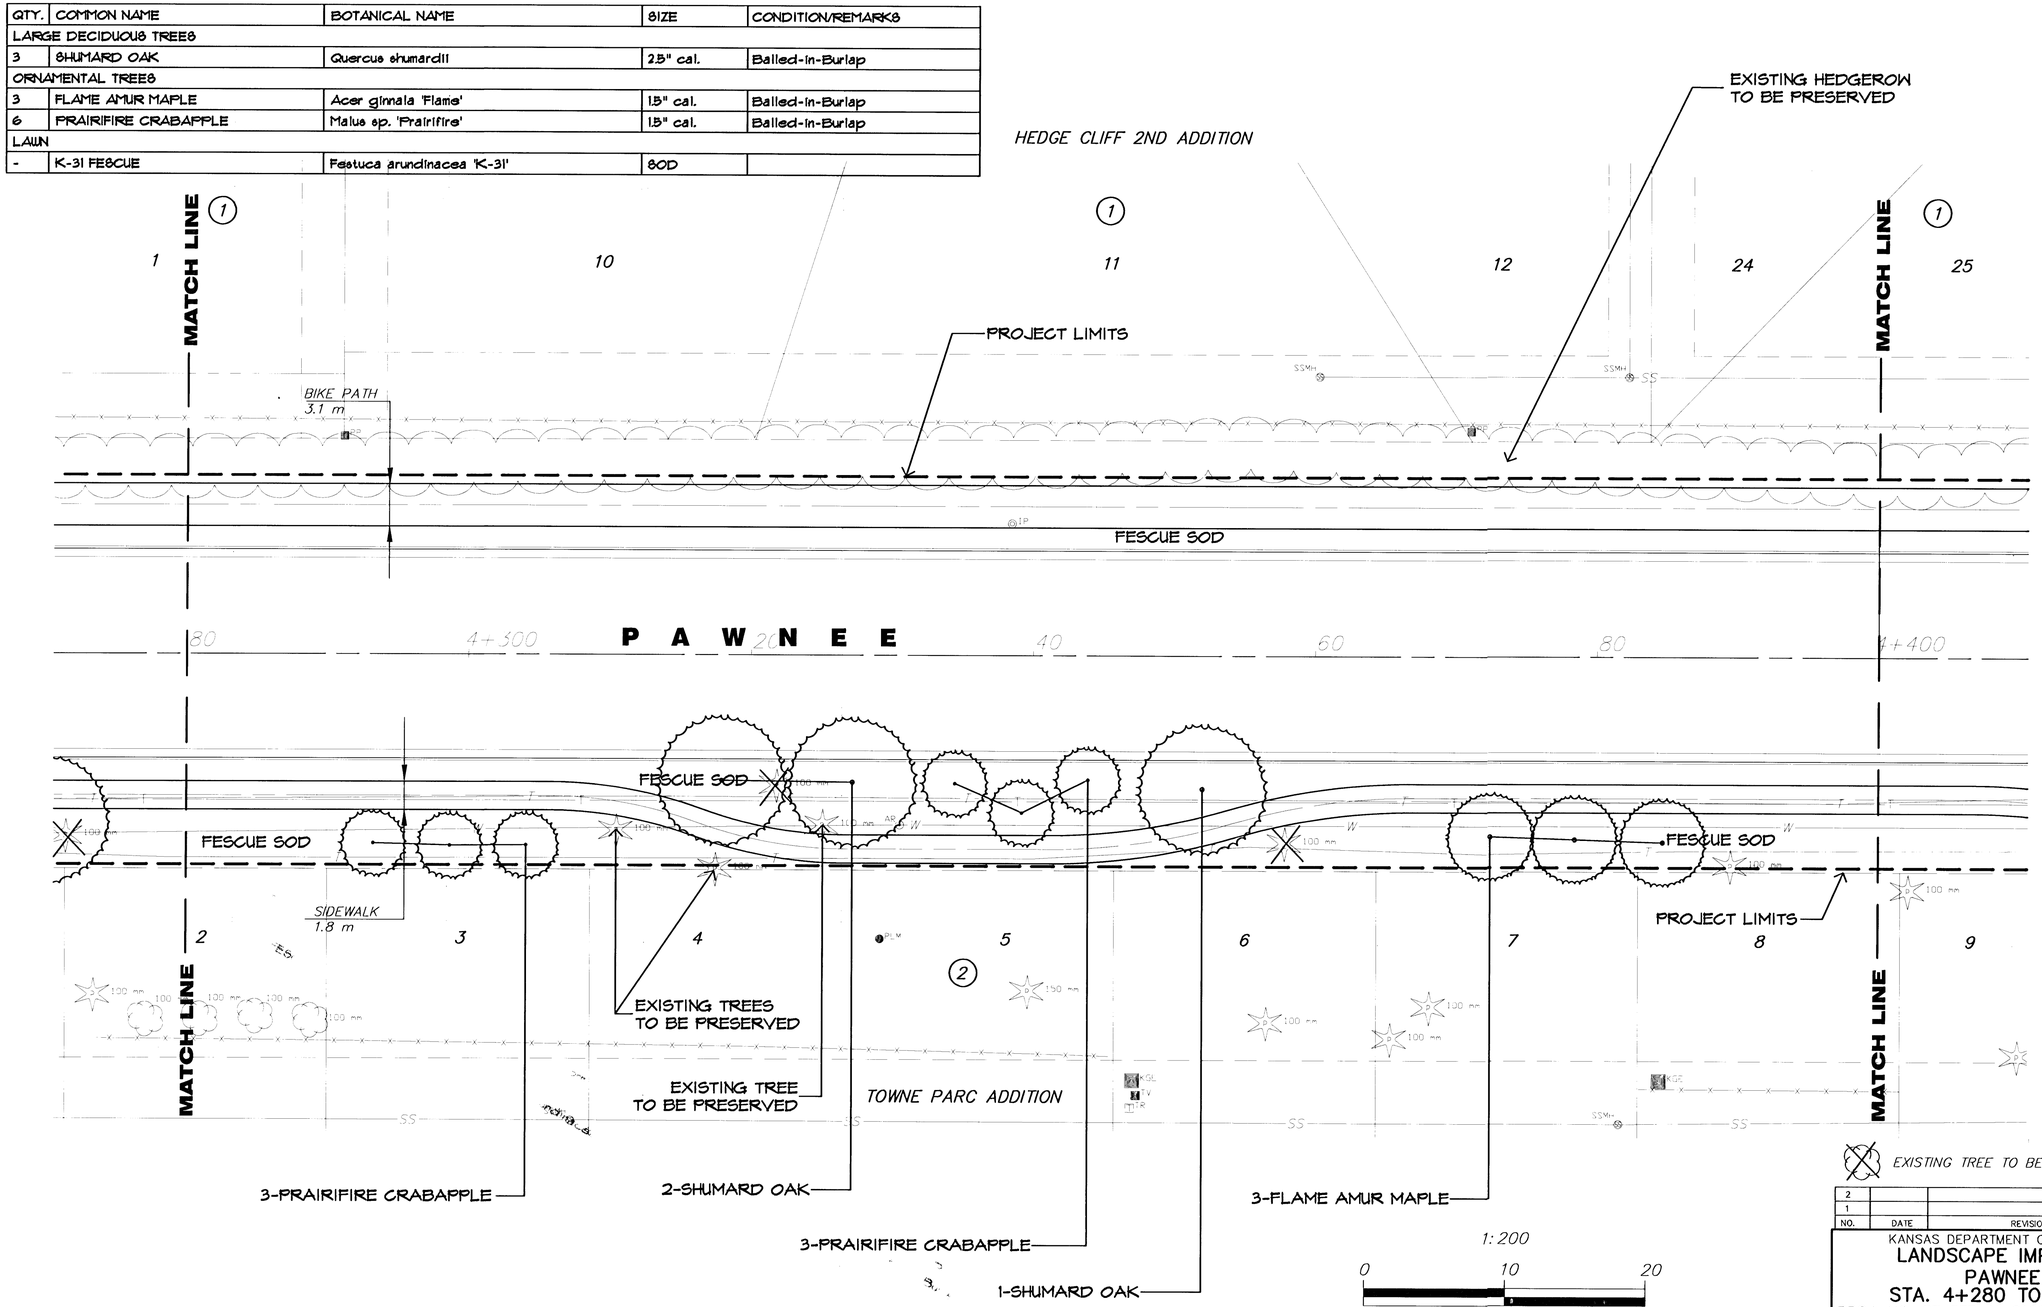

1:200

0 10 20

PLAN: Lat. & Long. (meters)

PROFILE: Horiz. same as above, Vert. 0.2 0

SCALE: 1 : 20

NO.	DATE	REVISIONS	BY	APP'D
2				
1				

KANSAS DEPARTMENT OF TRANSPORTATION

LANDSCAPE IMPROVEMENTS PAWNEE AVE. STA. 4+280 TO STA. 4+400

PROJ. NO. 87 STP-N-0129-01 SEDGWICK COUNTY

MID-KANSAS ENGINEERING CONSULTANTS, INC.
WICHITA, KANSAS

DESIGNED BY:	JTC	CHECKED BY:	JTC
DRAWN BY:	GJR	DATE: APRIL 2002	SHEET 12 OF 23

G:\CIVIL\PAW-WEBB\98171\ROADSIDE\LANDSCAP\1and10.dwg Mon May 06 15:09:14 2002

G:\CIVIL\PAW-WEBB\98171\ROADSIDE\LANDSCAP\LANDSCAPNT_AND10.DWG