
PLANT LIST FOR THIS SHEET

QTY.	COMMON NAME	BOTANICAL NAME	SIZE	CONDITION/REMARKS
LARGE DECIDUOUS TREES				
3	SHUMARD OAK	Quercus shumardii	2.5" cal.	Balled-in-Burlap
3	LACEBARK ELM	Ulmus parvifolia	2.5" cal.	Balled-in-Burlap
ORNAMENTAL TREES				
6	CHANTICLEER PEAR	Pyrus calleryana 'Chanticleer'	1.5" cal.	Balled-in-Burlap
LAWN				
-	K-31 FESCUE	Festuca arundinacea 'K-31'	SOD	

FHWA REG NO.	STATE	PROJECT NO.	YEAR	SHEET NO	TOTAL SHEETS
7	KANSAS	STP-N012(901)	2001	14	23

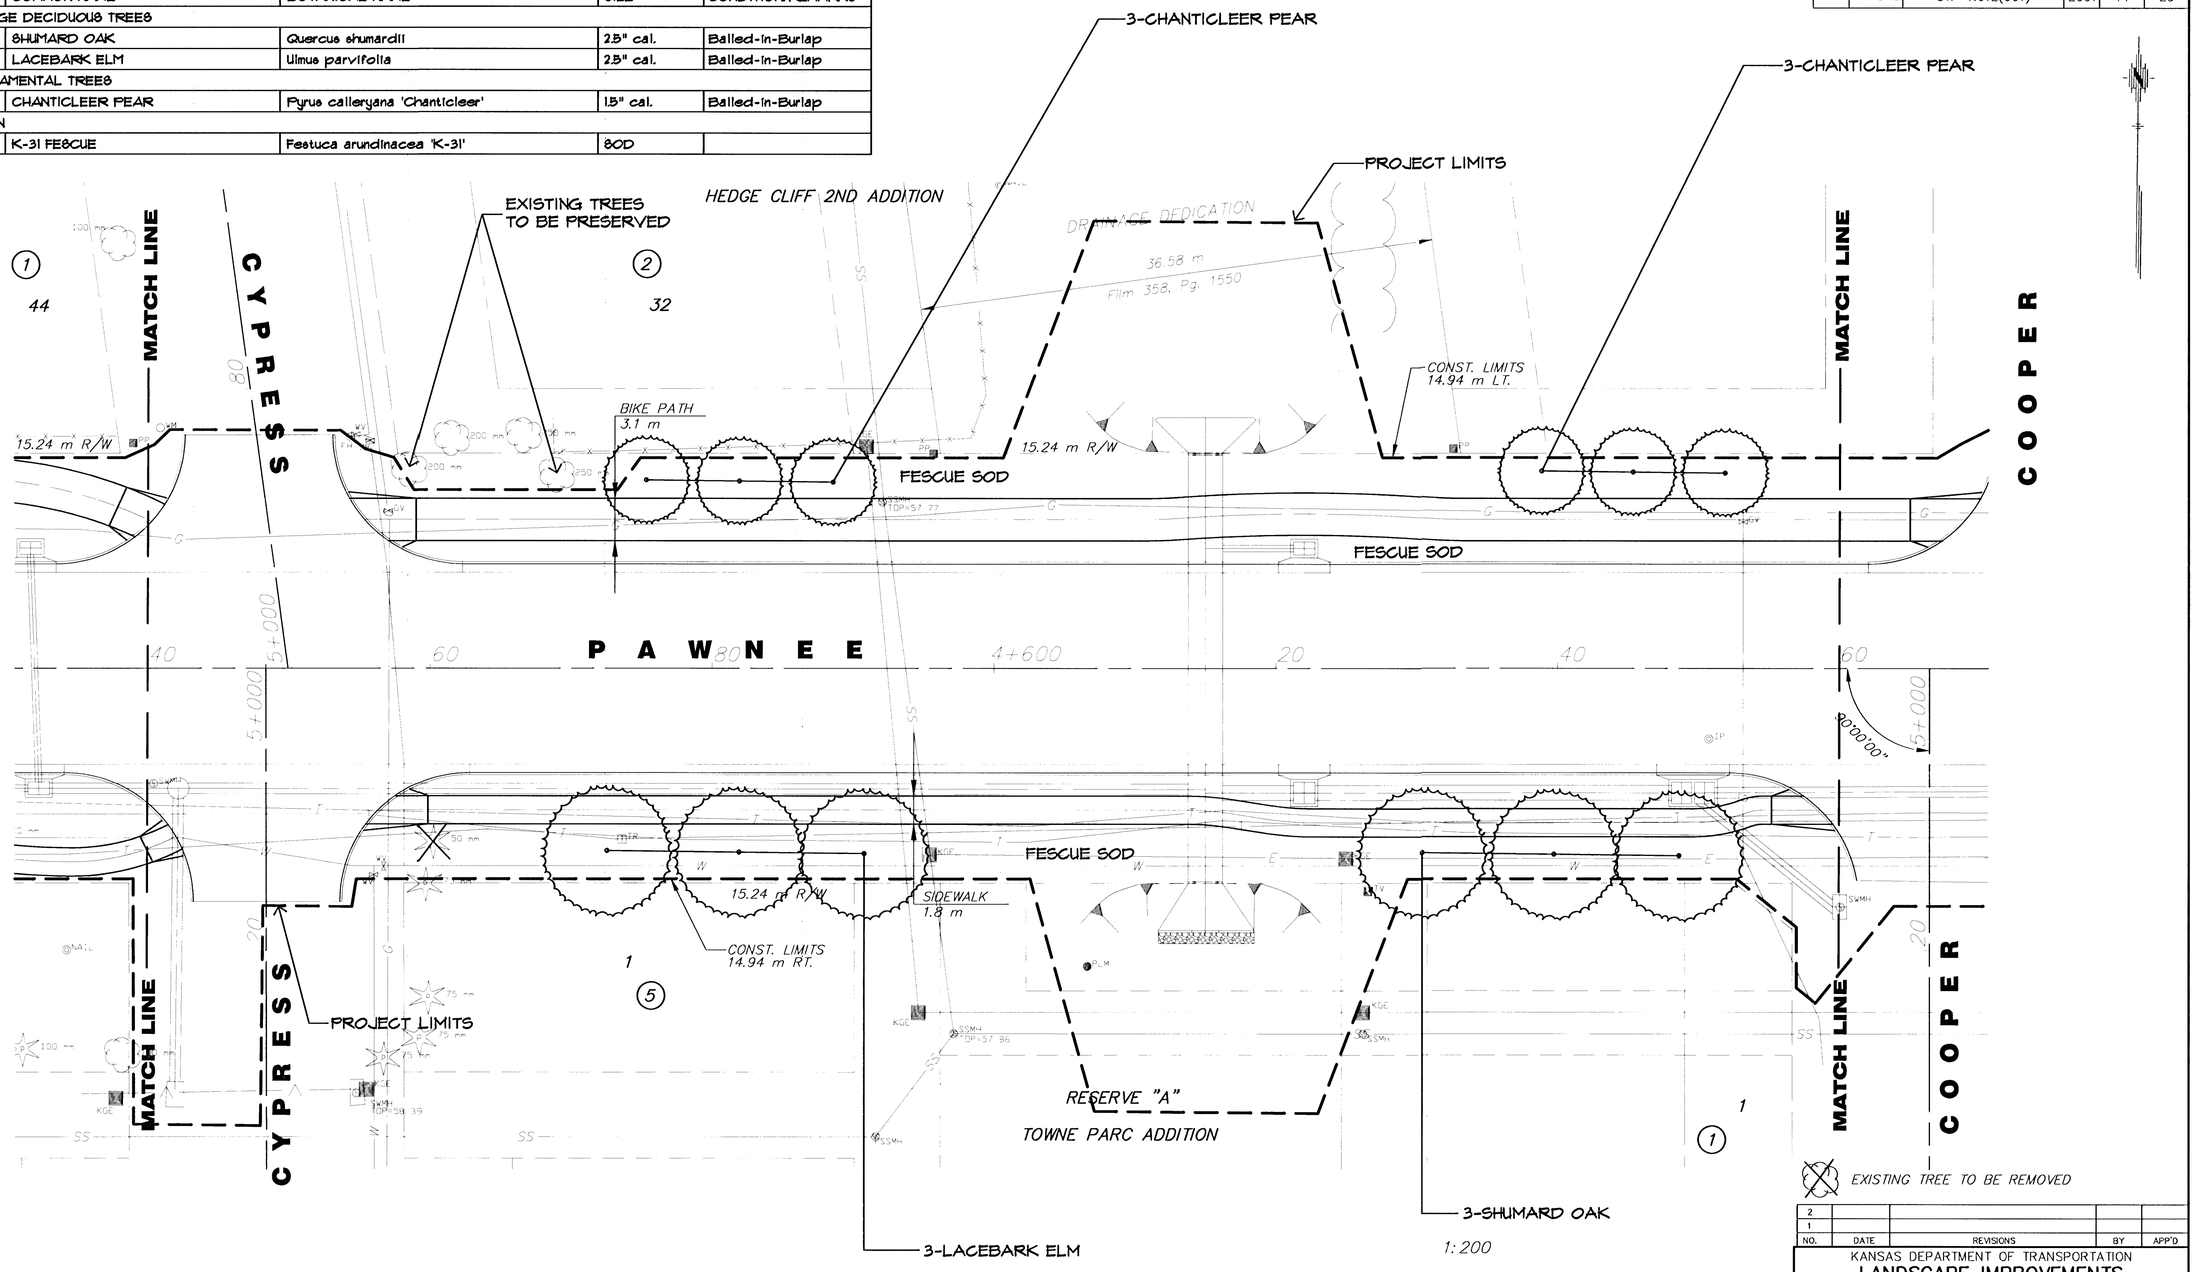

EXISTING TREE TO BE REMOVED

NO.	DATE	REVISIONS	BY	APP'D
2				
1				

KANSAS DEPARTMENT OF TRANSPORTATION

LANDSCAPE IMPROVEMENTS
PAWNEE AVE.
STA. 4+540 TO STA. 4+660

PROJ. NO. 87 STP-N-0129-01 SEDGWICK COUNTY

MID-KANSAS ENGINEERING CONSULTANTS, INC.
WICHITA, KANSAS

DESIGNED BY:	JTC	CHECKED BY:	JTC
DRAWN BY:	CJR	DATE: APRIL 2002	SHEET 14 OF 23

G:\CIVIL\PAW-WEB\SB171\ROADSIDE\LANDSCAPE\land12.dwg Fri Apr 12 11:32:47 2002

G:\CIVIL\PAW-WEB\SB171\ROADSIDE\LANDSCAPE\LAND12.DWG