
PLANT LIST FOR THIS SHEET

QTY.	COMMON NAME	BOTANICAL NAME	SIZE	CONDITION/REMARKS
LARGE DECIDUOUS TREES				
1	LACEBARK ELM	Ulmus parvifolia	2.5" cal.	Balled-in-Burlap
ORNAMENTAL TREES				
8	OKLAHOMA REDBUD	Cercis reniformis	1.5" cal.	Balled-in-Burlap
3	SNOWDRIFT CRABAPPLE	Malus sp. 'Snowdrift'	1.5" cal.	Balled-in-Burlap
LAWN				
-	K-31 FESCUE	Festuca arundinacea 'K-31'	SOD	

FHWA REG NO.	STATE	PROJECT NO.	YEAR	SHEET NO	TOTAL SHEETS
7	KANSAS	STP-N012(901)	2001	16	23

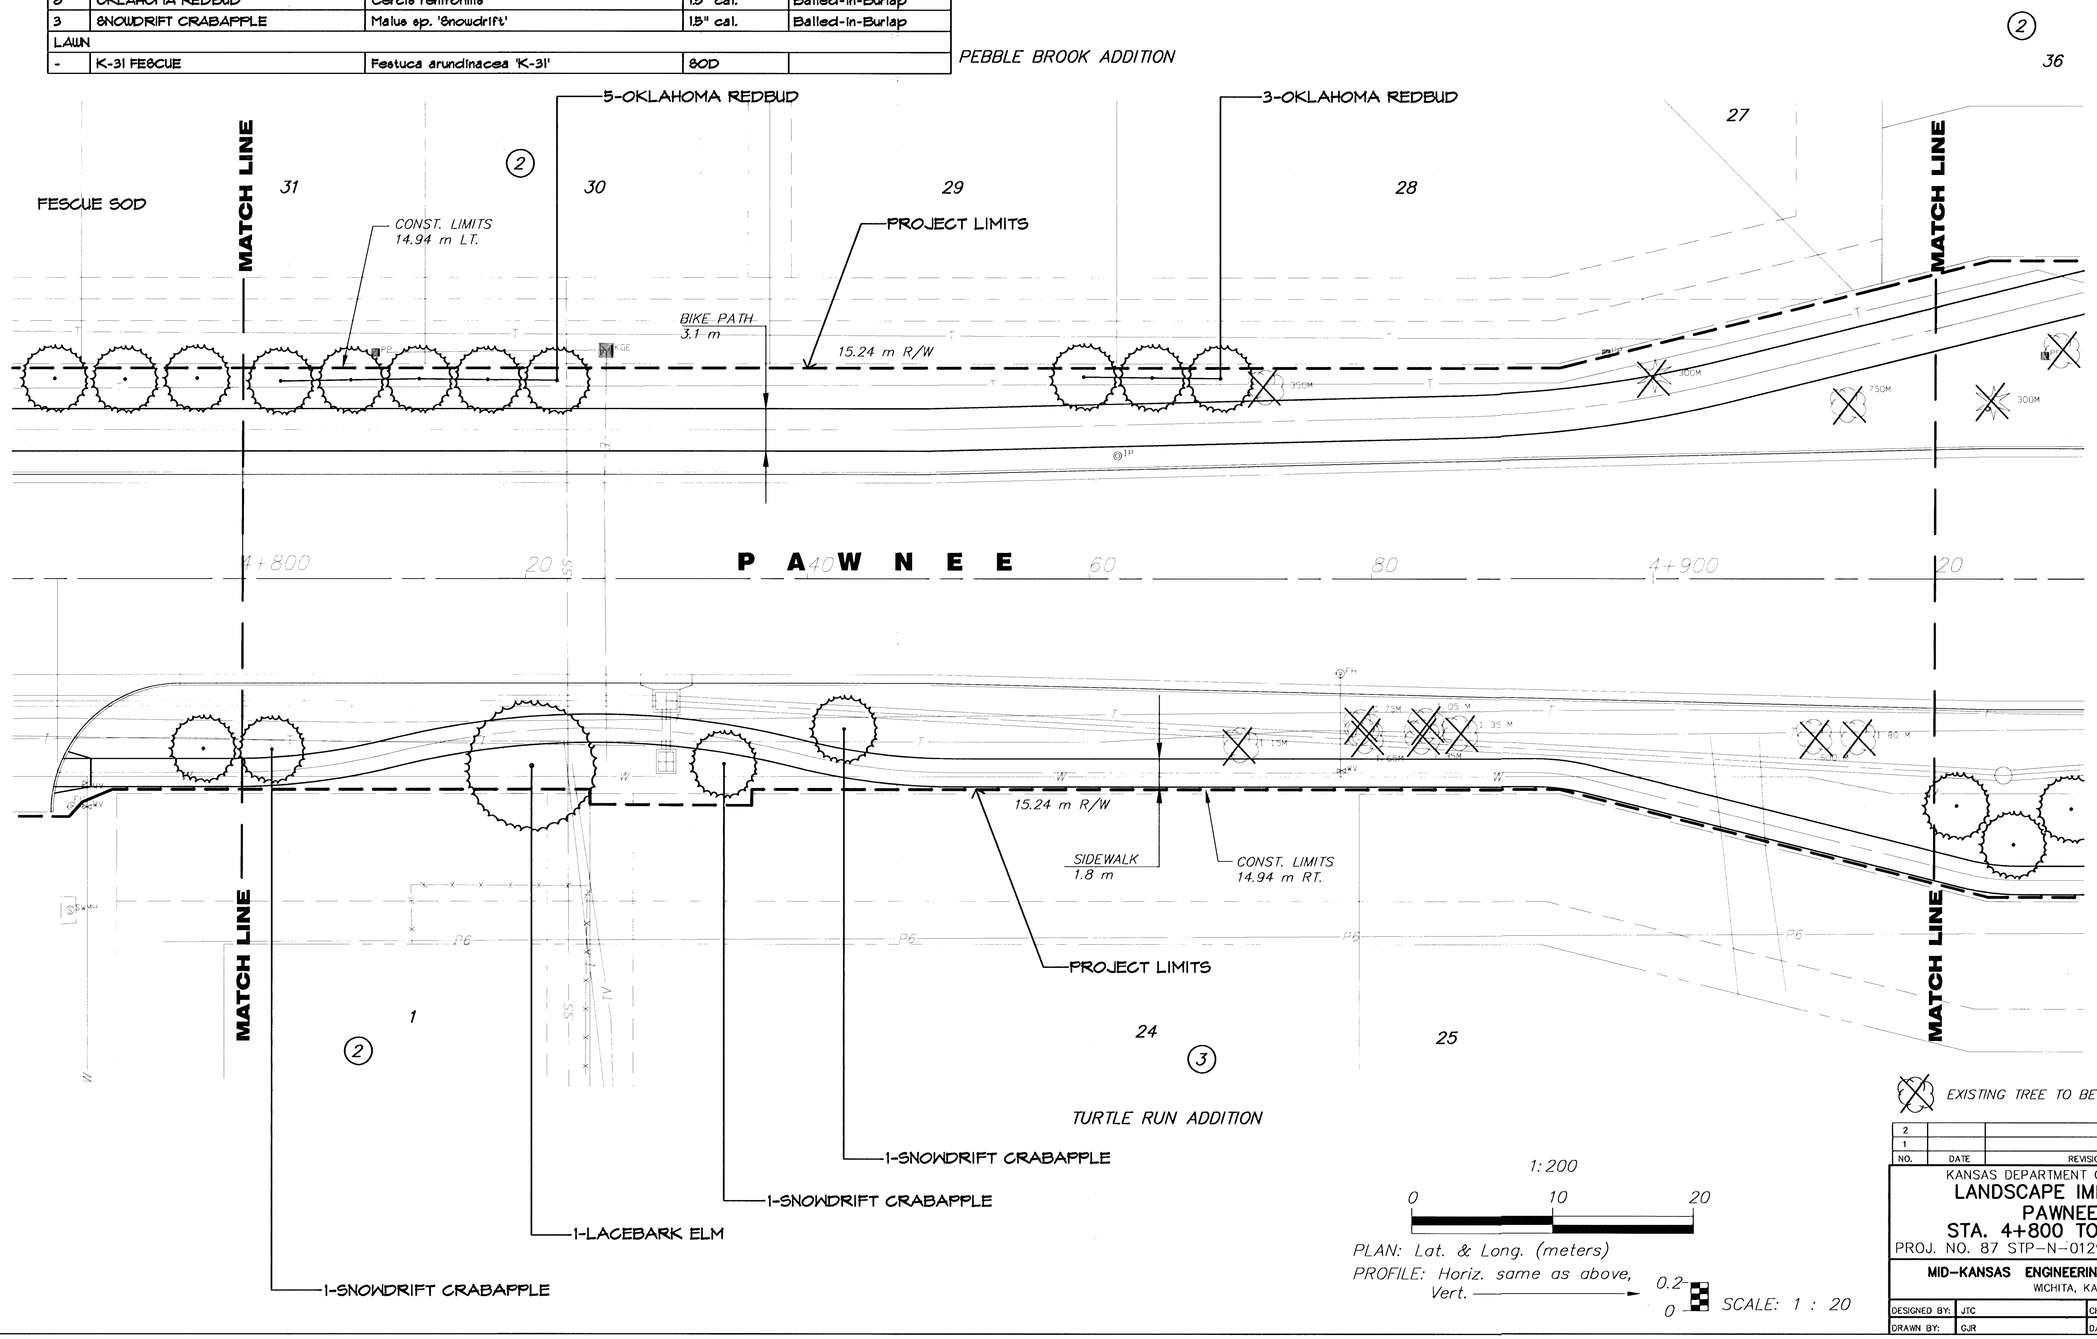

EXISTING TREE TO BE REMOVED

1:200

0 10 20

PLAN: Lat. & Long. (meters)

PROFILE: Horiz. same as above, Vert. 0.2 / 0

SCALE: 1 : 20

NO.	DATE	REVISIONS	BY	APP'D
2				
1				

KANSAS DEPARTMENT OF TRANSPORTATION

LANDSCAPE IMPROVEMENTS

PAWNEE AVE.

STA. 4+800 TO STA. 4+920

PROJ. NO. 87 STP-N-0129-01 SEDGWICK COUNTY

MID-KANSAS ENGINEERING CONSULTANTS, INC.

WICHITA, KANSAS

DESIGNED BY:	JTC	CHECKED BY:	JTC
DRAWN BY:	GJR	DATE: APRIL 2002	SHEET 16 OF 23

G:\CIVIL\PAW-WEBB\Sb171\ROADSIDE\LANDSCAP\landc14.dwg Fri Apr 12 11:38:40 2002

P:\civil\PAW-WEBB\Sb171\ROADSIDE\LANDSCAP\LANDC14.DWG