
FHWA REG NO.	STATE	PROJECT NO.	YEAR	SHEET NO	TOTAL SHEETS
7	KANSAS	STP-N012(901)	2001	17	23

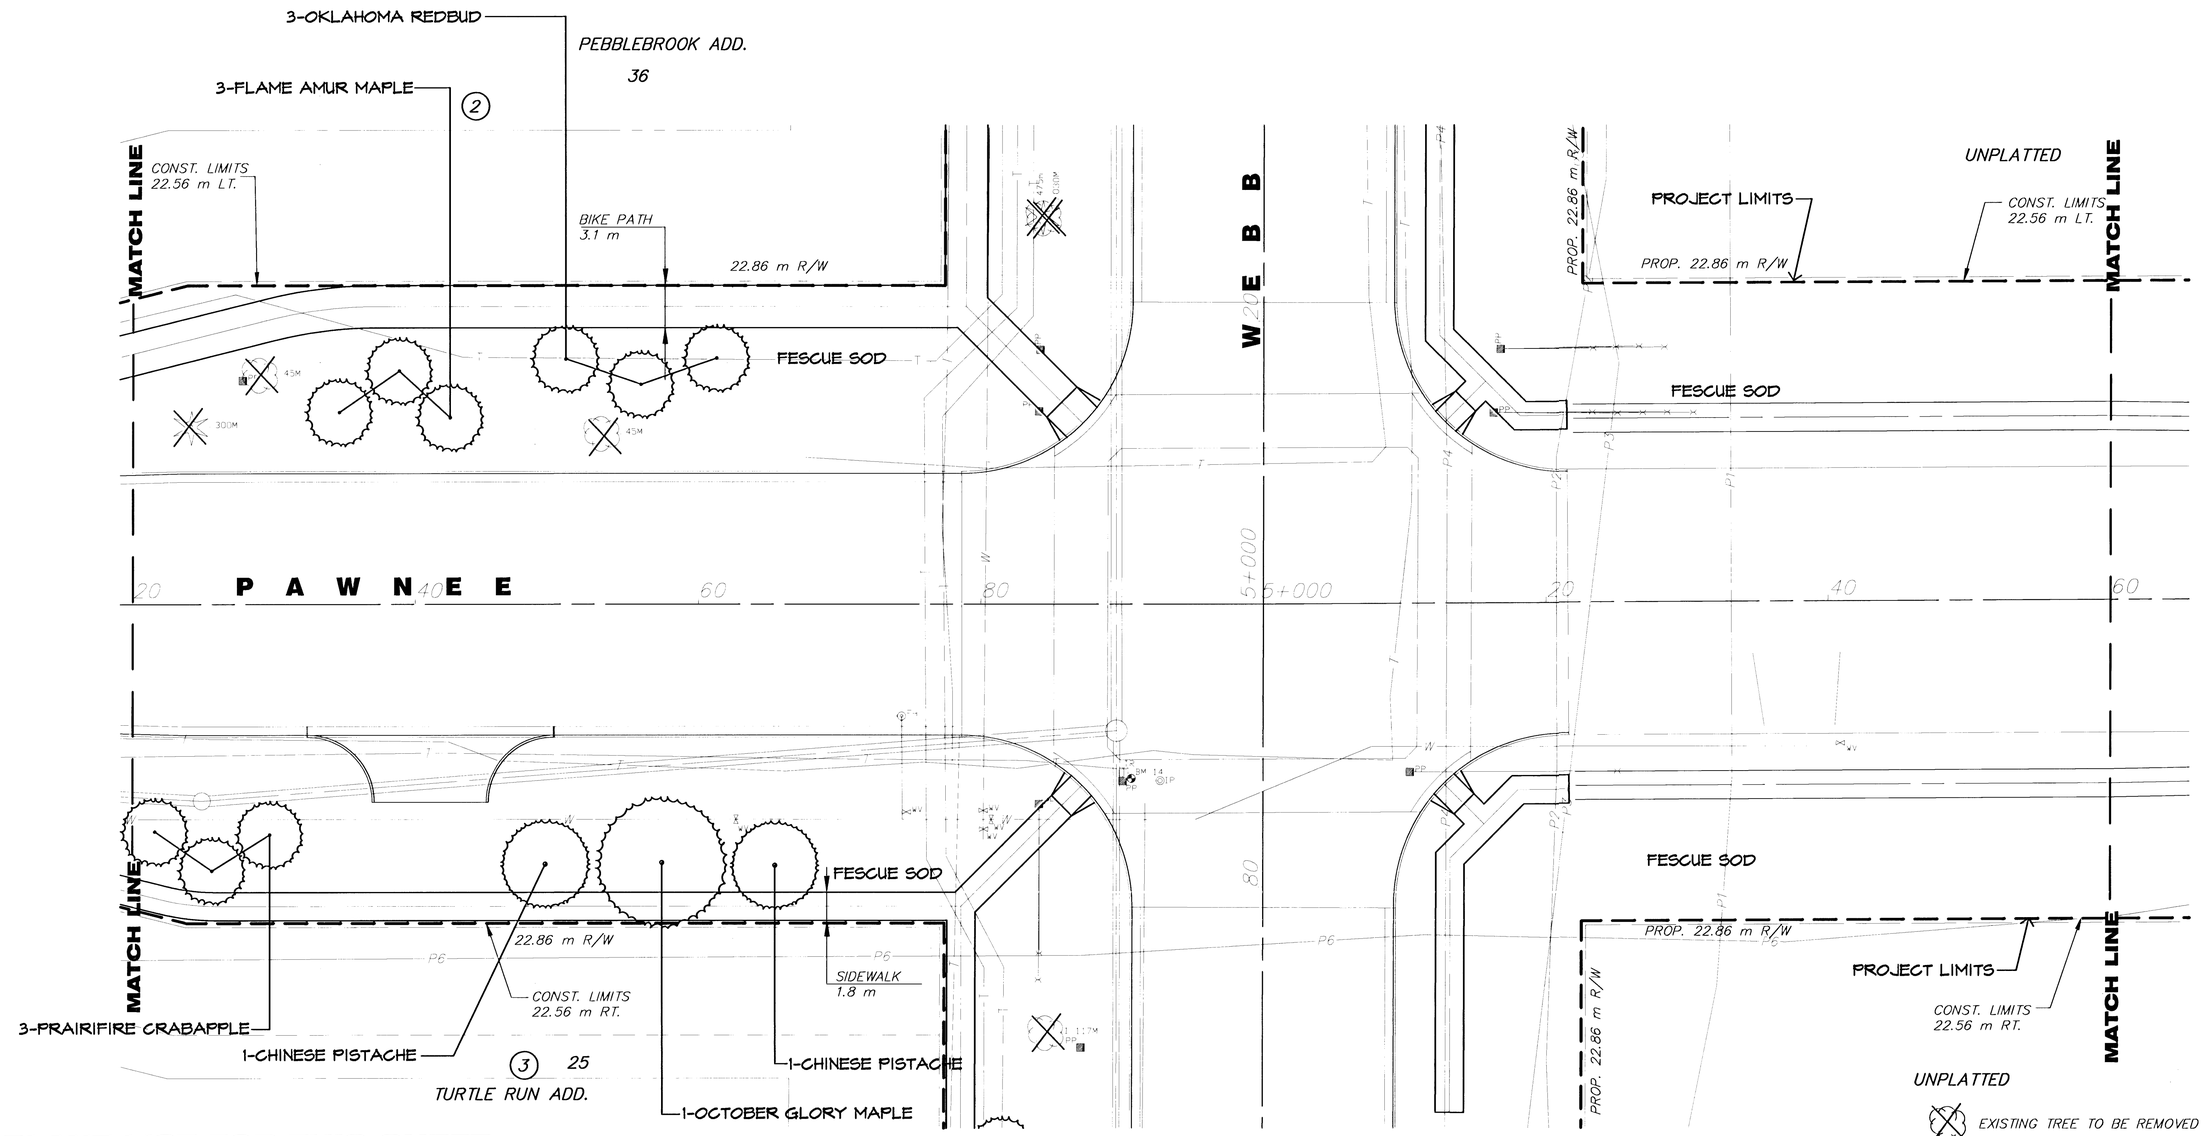

PLANT LIST FOR THIS SHEET

QTY.	COMMON NAME	BOTANICAL NAME	SIZE	CONDITION/REMARKS
LARGE DECIDUOUS TREES				
1	OCTOBER GLORY MAPLE	Acer rubrum 'October Glory'	2.5" cal.	Balled-in-Burlap
2	CHINESE PISTACHE	Pistacia chinensis	2.5" cal.	Balled-in-Burlap
ORNAMENTAL TREES				
3	FLAME AMUR MAPLE	Acer ginnala 'Flame'	1.5" cal.	Balled-in-Burlap
3	PRAIRIFIRE CRABAPPLE	Malus sp. 'Prairifire'	1.5" cal.	Balled-in-Burlap
3	OKLAHOMA REDBUD	Cercis reniformis 'Oklahoma'	1.5" cal.	Balled-in-Burlap
LAWN				
-	K-31 FESCUE	Festuca arundinacea 'K-31'	SOD	

1:200

0 10 20

PLAN: Lat. & Long. (meters)

PROFILE: Horiz. same as above, Vert.

0 0.2

SCALE: 1 : 20

NO.	DATE	REVISIONS	BY	APP'D
2				
1				

KANSAS DEPARTMENT OF TRANSPORTATION

LANDSCAPE IMPROVEMENTS
PAWNEE AVE.
STA. 4+920 TO STA. 5+060
PROJ. NO. 87 STP-N-0129-01 SEDGWICK COUNTY

MID-KANSAS ENGINEERING CONSULTANTS, INC.
WICHITA, KANSAS

DESIGNED BY:	JTC	CHECKED BY:	JTC	
DRAWN BY:	GJR	DATE: APRIL 2002	SHEET 17 OF 23	

G:\CIVIL\PAW-WEBB\98171\ROADSIDE\LANDSCAPE\11and15.dwg Fri Apr 12 11:44:48 2002

G:\CIVIL\PAW-WEBB\98171\ROADSIDE\LANDSCAPE\LAND15.PWC