
FHWA REG NO.	STATE	PROJECT NO.	YEAR	SHEET NO	TOTAL SHEETS
7	KANSAS	STP-N012(901)	2001	19	23

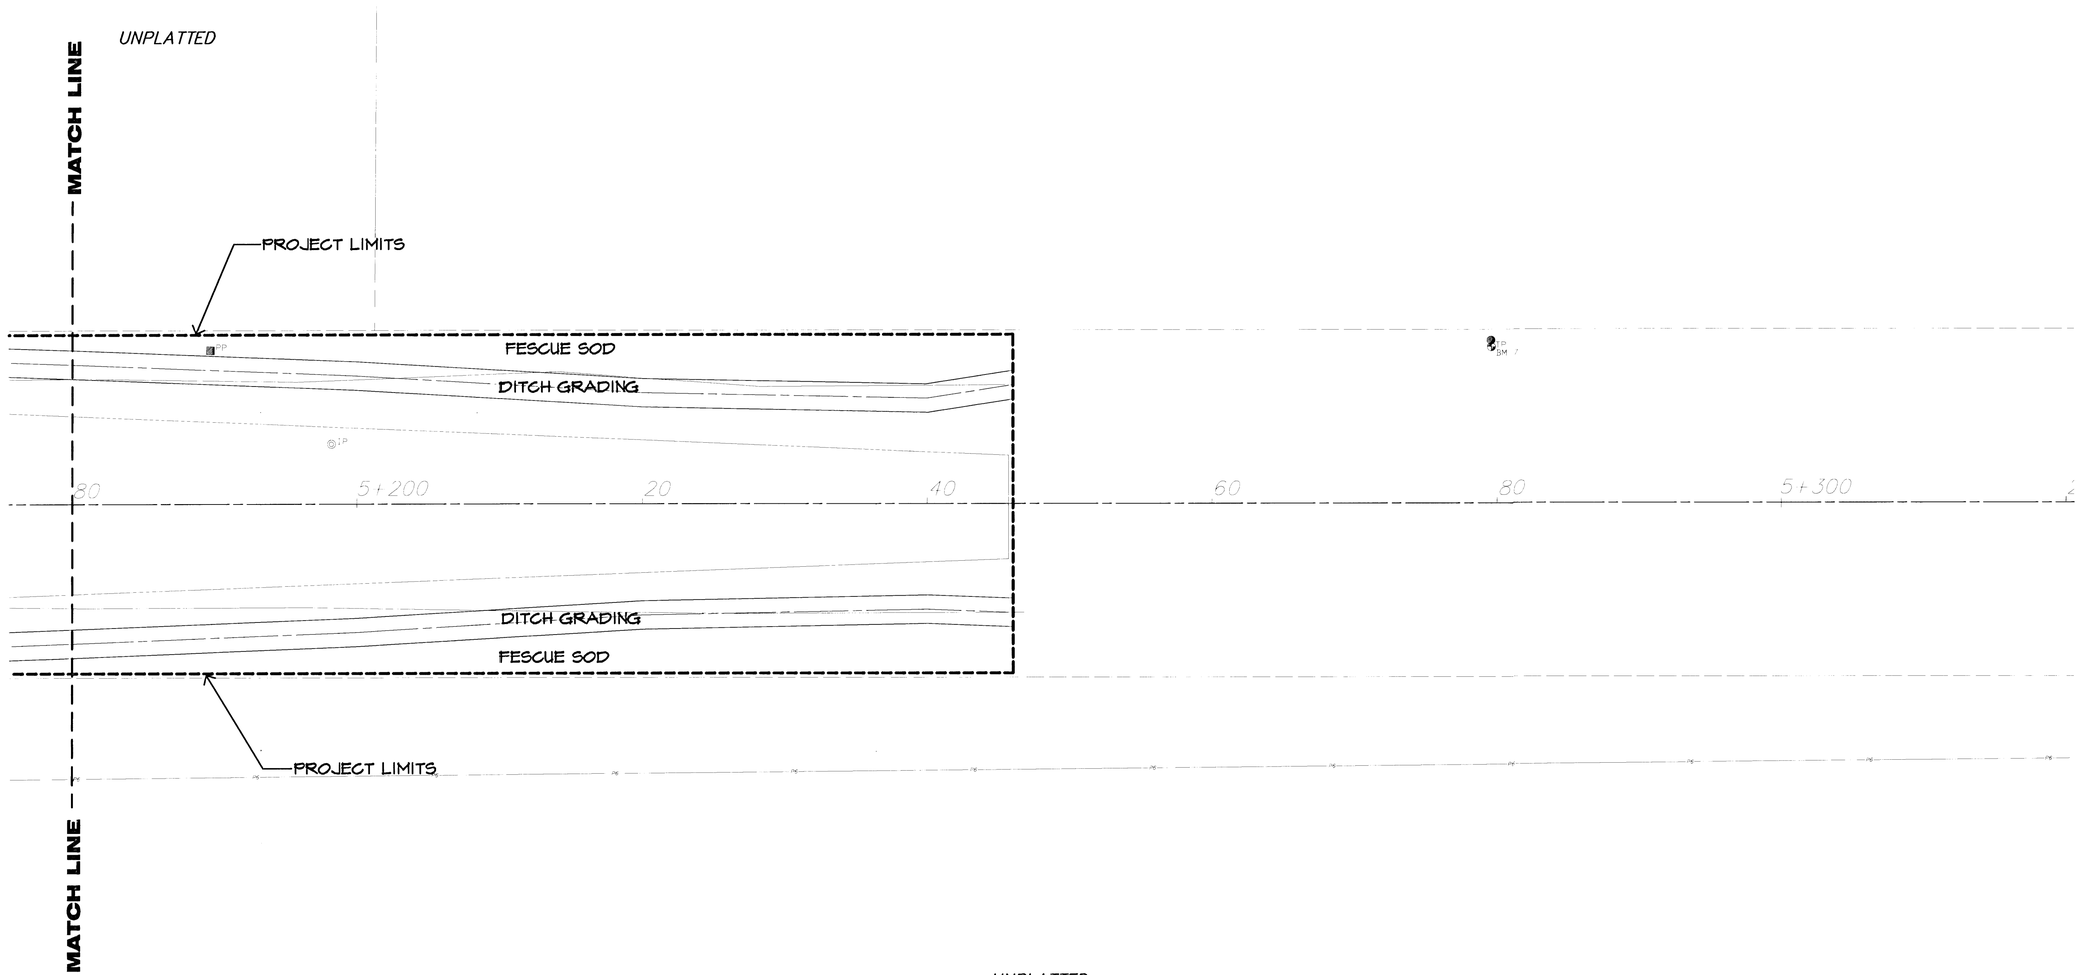

PLANT LIST FOR THIS SHEET

QTY.	COMMON NAME	BOTANICAL NAME	SIZE	CONDITION/REMARKS
LAWN				
-	K-31 FESCUE	Festuca arundinacea 'K-31'	SOD	

1:200

0 10 20

PLAN: Lat. & Long. (meters)

PROFILE: Horiz. same as above, Vert. →

0 0.2

SCALE: 1 : 20

NO.	DATE	REVISIONS	BY	APP'D
2				
1				

KANSAS DEPARTMENT OF TRANSPORTATION

LANDSCAPE IMPROVEMENTS
PAWNEE AVE.
STA. 5+180 TO STA. 5+300

PROJ. NO. STP-N012(901) SEDGWICK COUNTY

MID-KANSAS ENGINEERING CONSULTANTS, INC.
WICHITA, KANSAS

DESIGNED BY:	JTC	CHECKED BY:	JTC
DRAWN BY:	GJR	DATE: APRIL 2002	SHEET 19 OF 23

G:\CIVIL\PAW-WEBB\98171\ROADSIDE\LANDSCAPE\landl7.dwg Fri Apr 12 11:47:37 2002

\\WILPAW-WEBB\98171\ROADSIDE\LANDSCAPE\landl7.DWG