FHWA REG. NO.	STATE	PROJECT NO.:	YEAR	SHEET NUMBER	TOTAL SHEETS
7	KANSAS	87 N-0194-01	2001	8	43

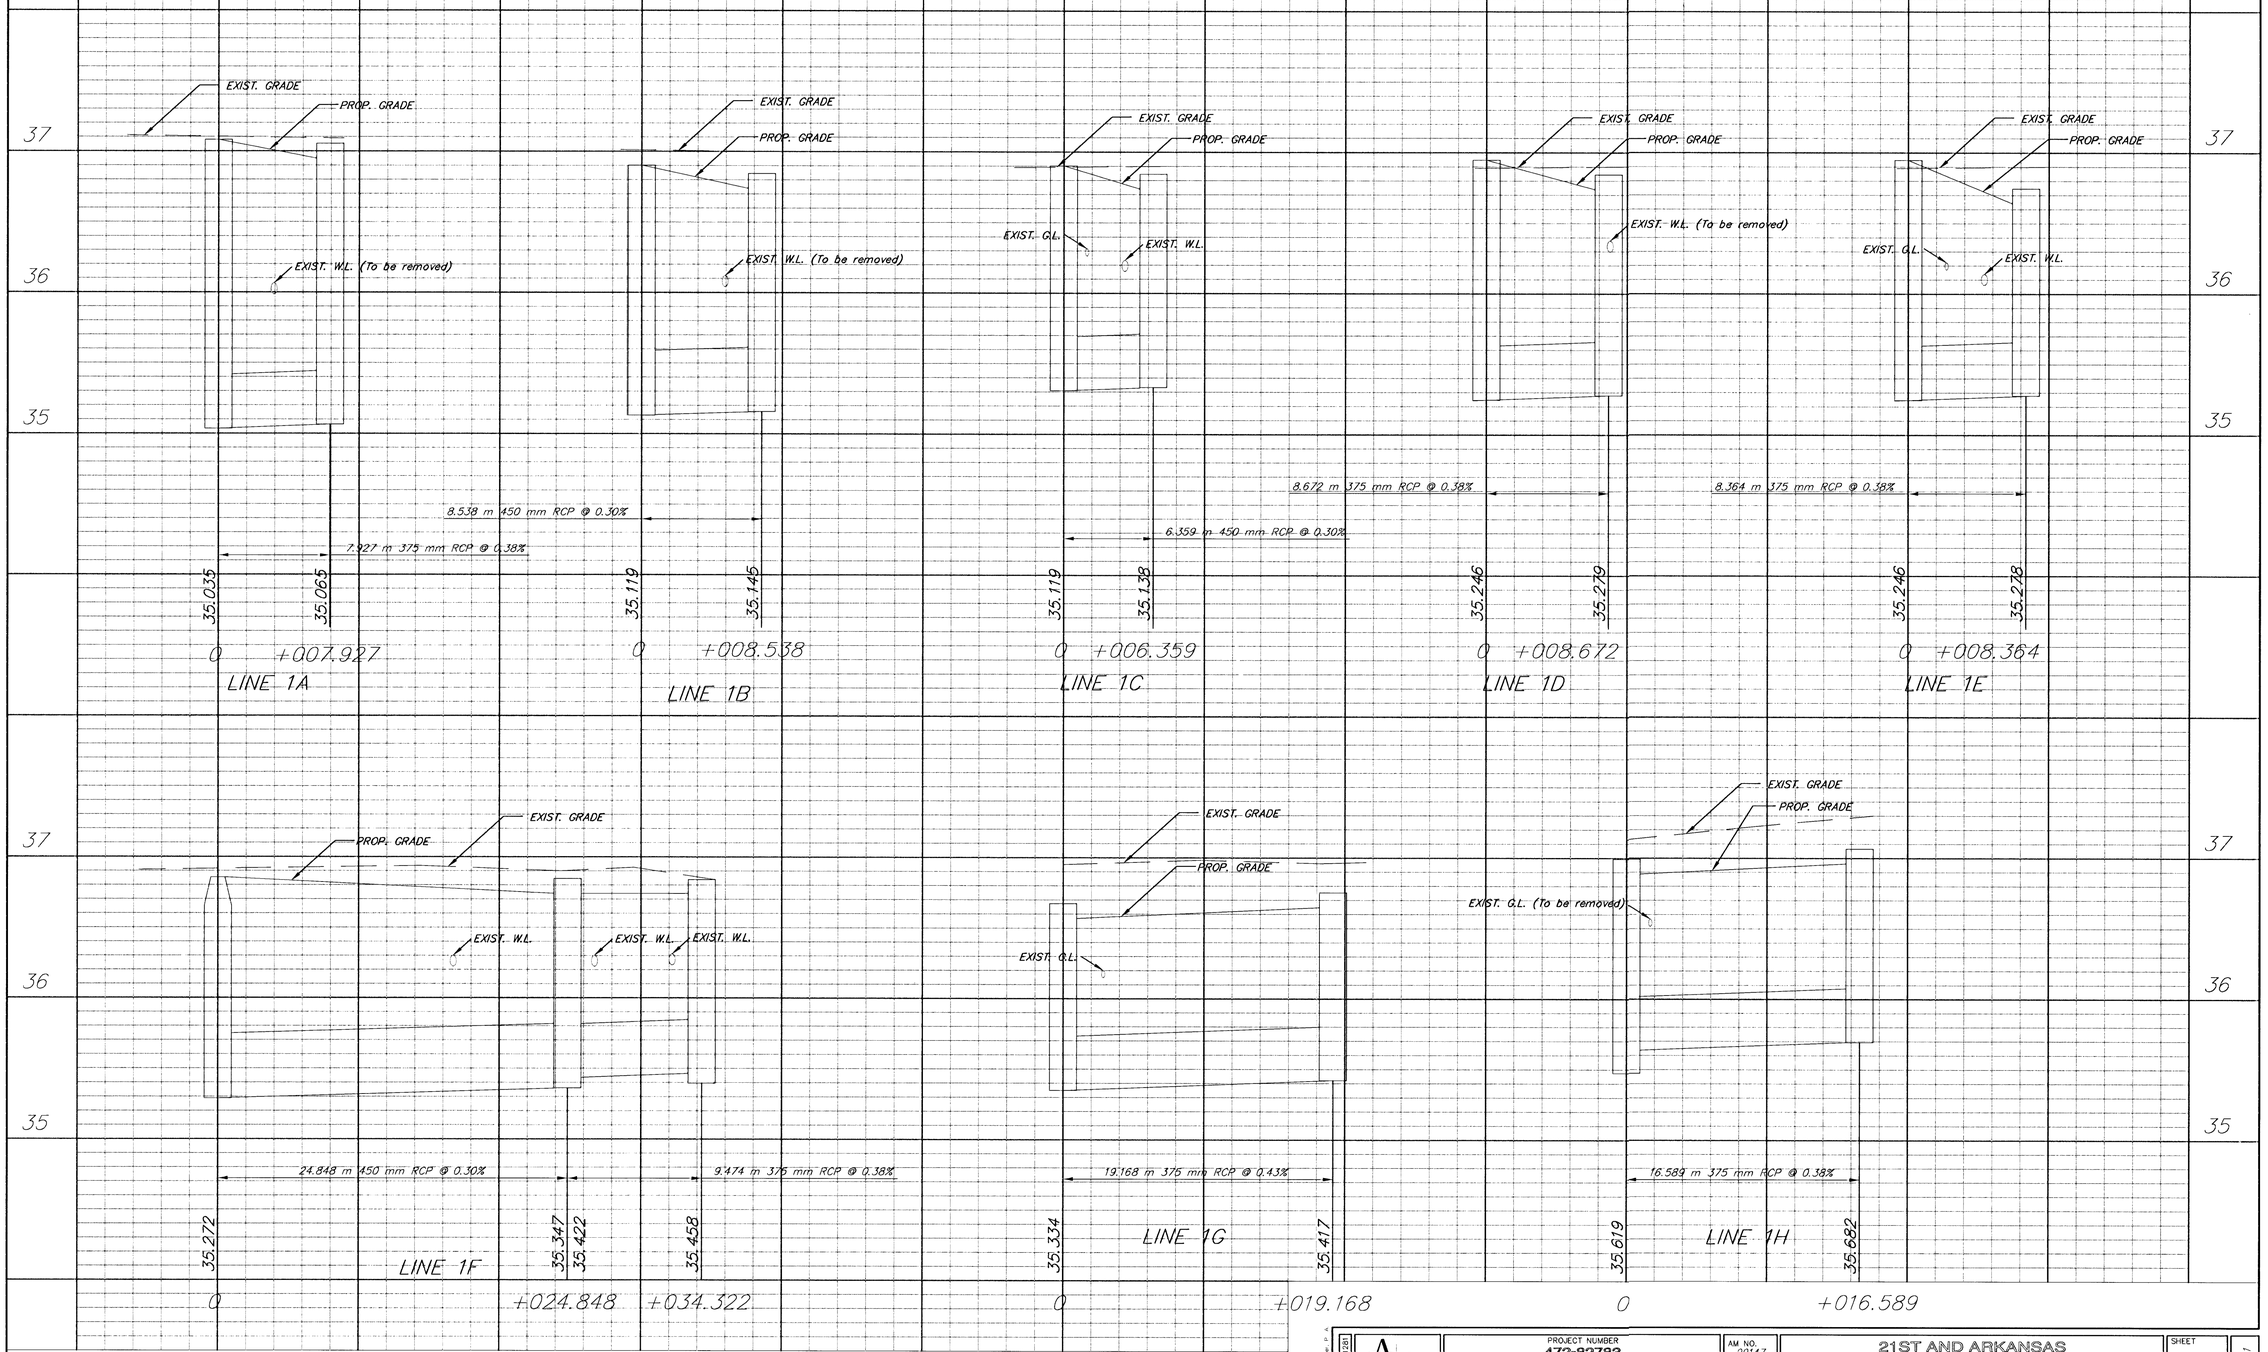

316/265-1281

PROJECT NUMBER	AM NO.
472-82783	99147

DESIGN	DRAWN	FILE	DATE	SCALE
RR	RR	swspp3		1:200

21ST AND ARKANSAS

SWS LINES 1A-1F

CITY OF WICHITA

SHEET

OF

REVISED 9/20/01