FHWA REGION NO.	STATE	PROJECT NO.	FISCAL YEAR	SHEET NO.	TOTAL SHEETS
7	KANSAS	87-N-0223-01	2002	2	56

BENCHMARK

BM #1 – City of Wichita Disc Located at the SW Corner of the Harry Street Bridge at McLean. Elev. 394.998 SI Units (1295.93)

CONTROL POINTS

CP #1 – #4 Rebar Located at the South End of project of the West side of Mclean Blvd Approx 1.4m West of the West curb line and 6.1m South of the Driveway Enterence Centerline.

CP #2 – #4 Rebar Located at the West End of the Harry Street Bridge Approx 0.6m North of the North curb line and Approx 9.0m West of the End of the Bridge.

CP #3 – #4 Rebar Located at the South Side of Harry West of the Intersection Approx 5.8m South of the Existing South curb line and 25.2m East of the West Drive Centerline.

CP #4 – PK Nail Located in the Lower Bike Path on the East side of Mclean Blvd.

CP #5 – Capped #5 Rebar (SRB) Located at the North End of the Project on the West side of Mclean Blvd. on the West R/W line Approx 2.5m NW of the Power Pole and 16.2m North of the Driveway Centerline.

Curve #1
Rad. = 191.250
Length = 23.477m
Delta = 7°2'00"

Curve #2
Rad. = 337.037
Length = 41.605m
Delta = 7°4'22"

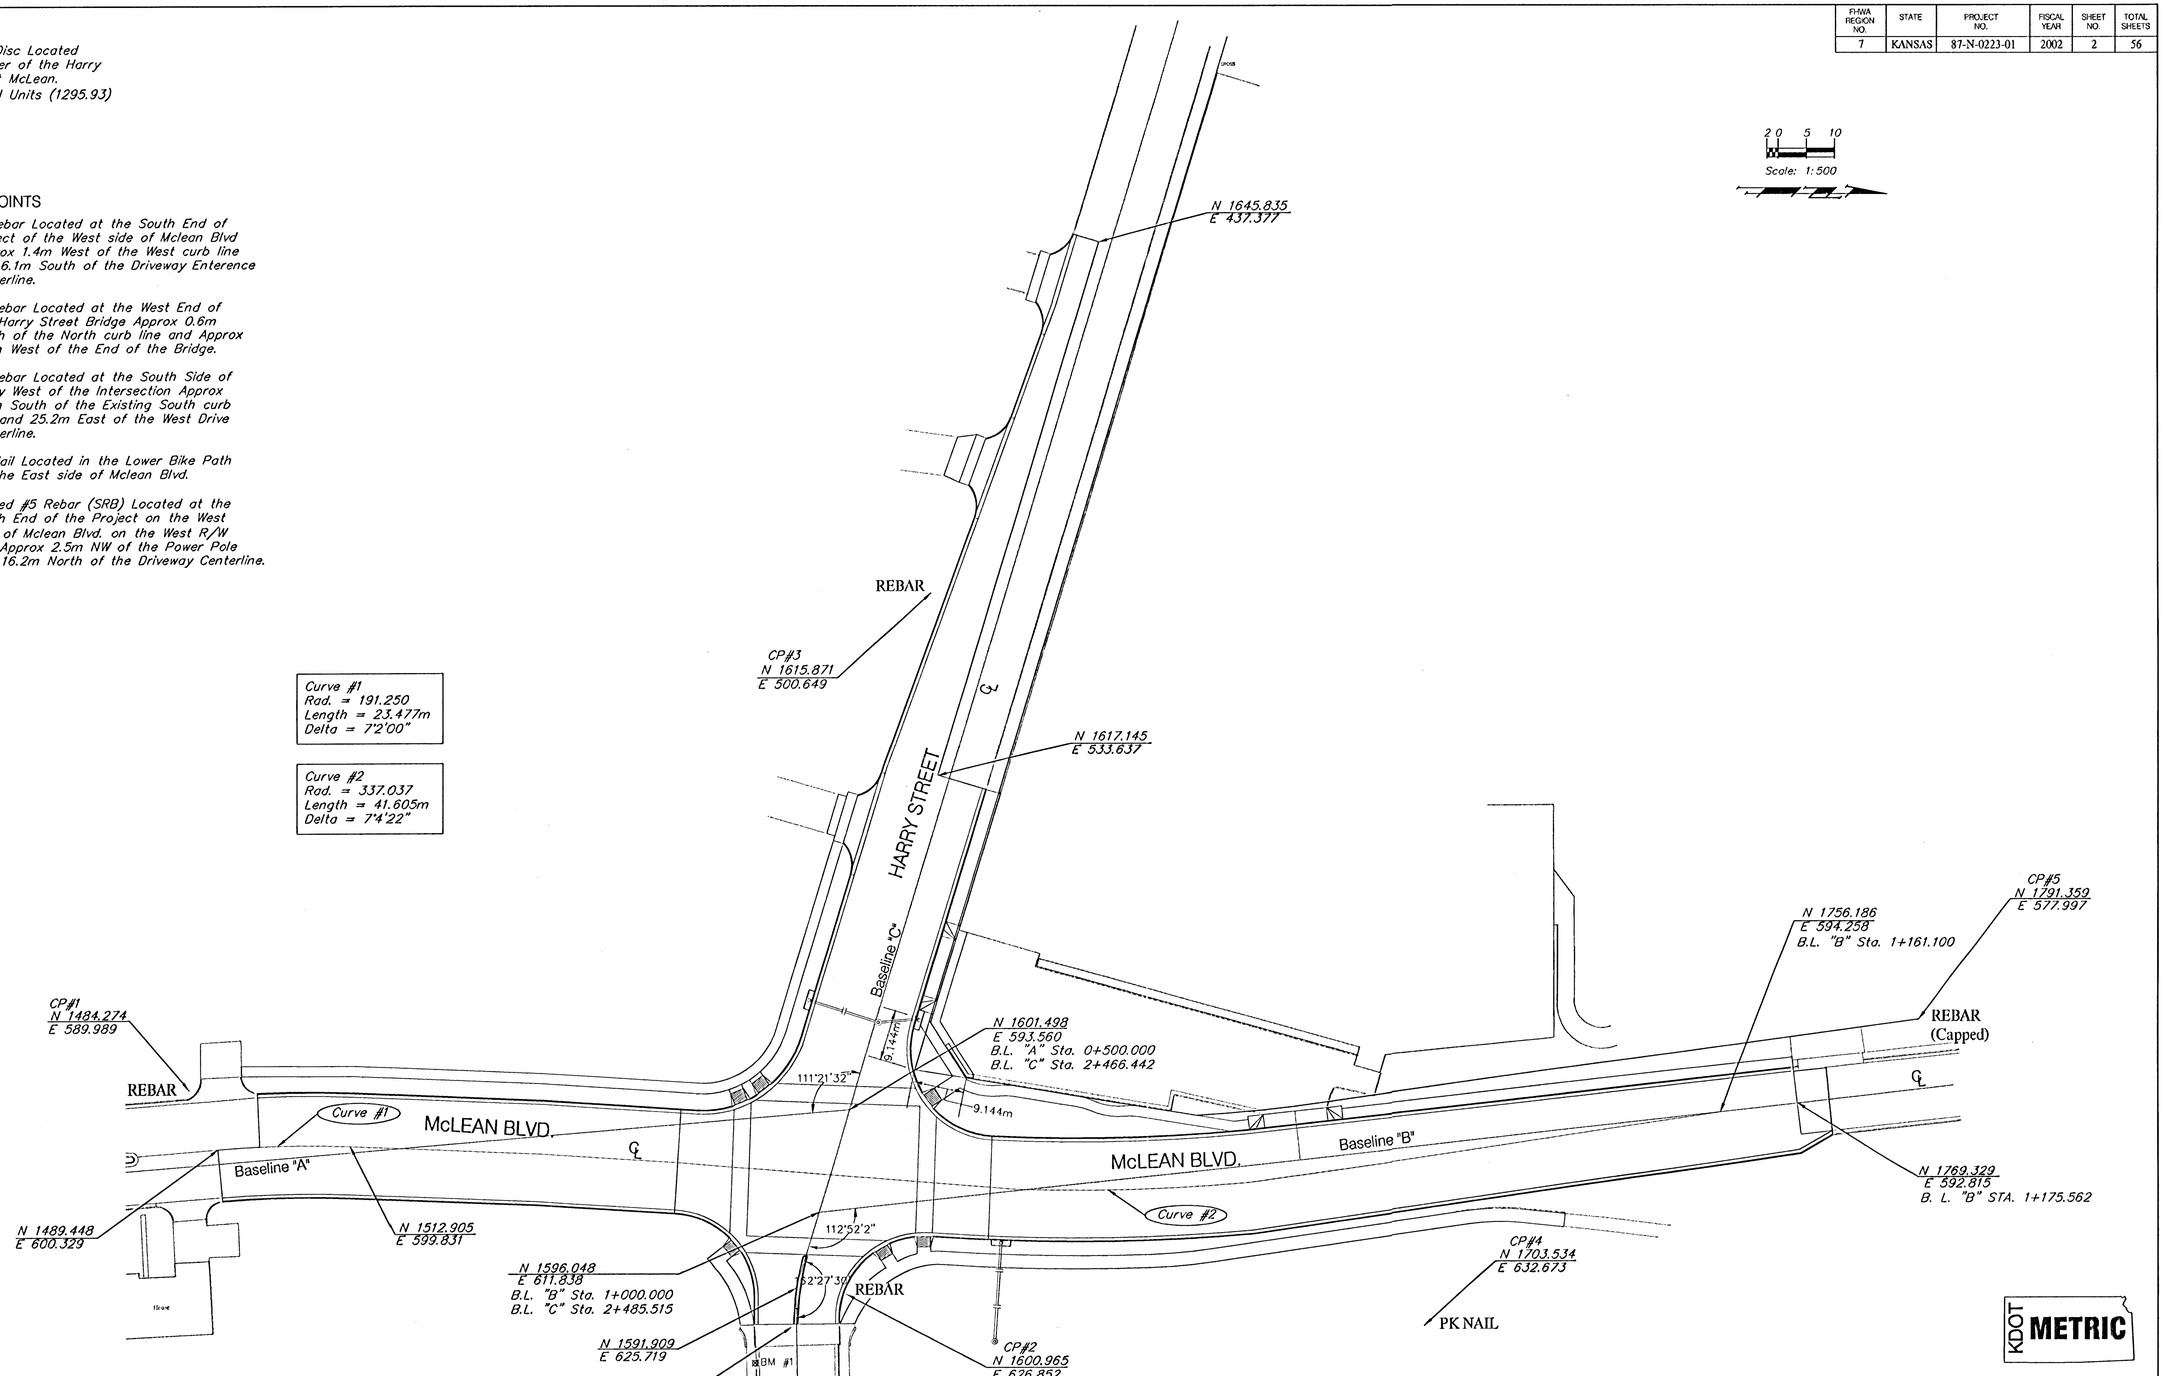

PROJECT NUMBER			SHEET NAME	ENGINEERING DIRECTORY	
472-83781			Keysht	F:\Eng\HarryMcLean	
DESIGN	DRAWN	APPROVED	DATE	SCALE	BAUGHMAN NO
JFB	KWR	JFB	Oct 2003	Noted	01-03-E943

CAPITAL IMPROVEMENT PROJECT

KEYSHEET

HARRY & McLEAN INTERSECTION IMPROVEMENTS

BAUGHMAN COMPANY, P.A.
ENGINEERING, SURVEYING, & PLANNING
316-262-7271 * 315 ELLIS * WICHITA, KANSAS 67211

SHEET 2 OF 56