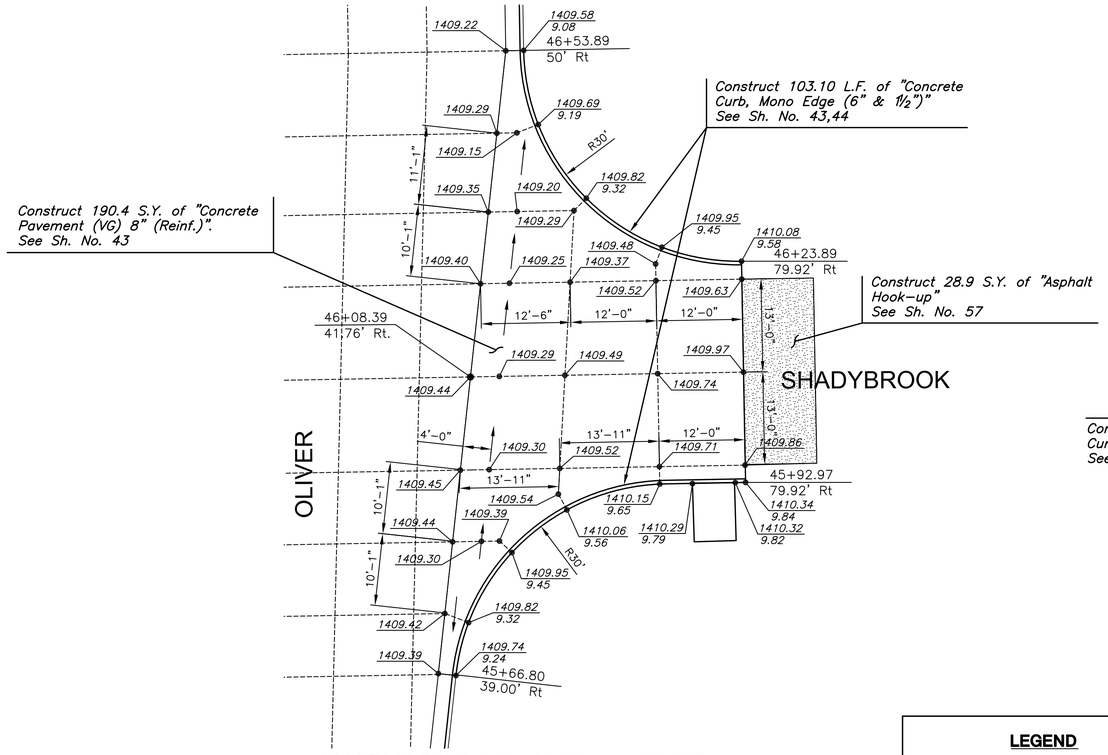

SHADYBROOK STREET, 41.76' RT.

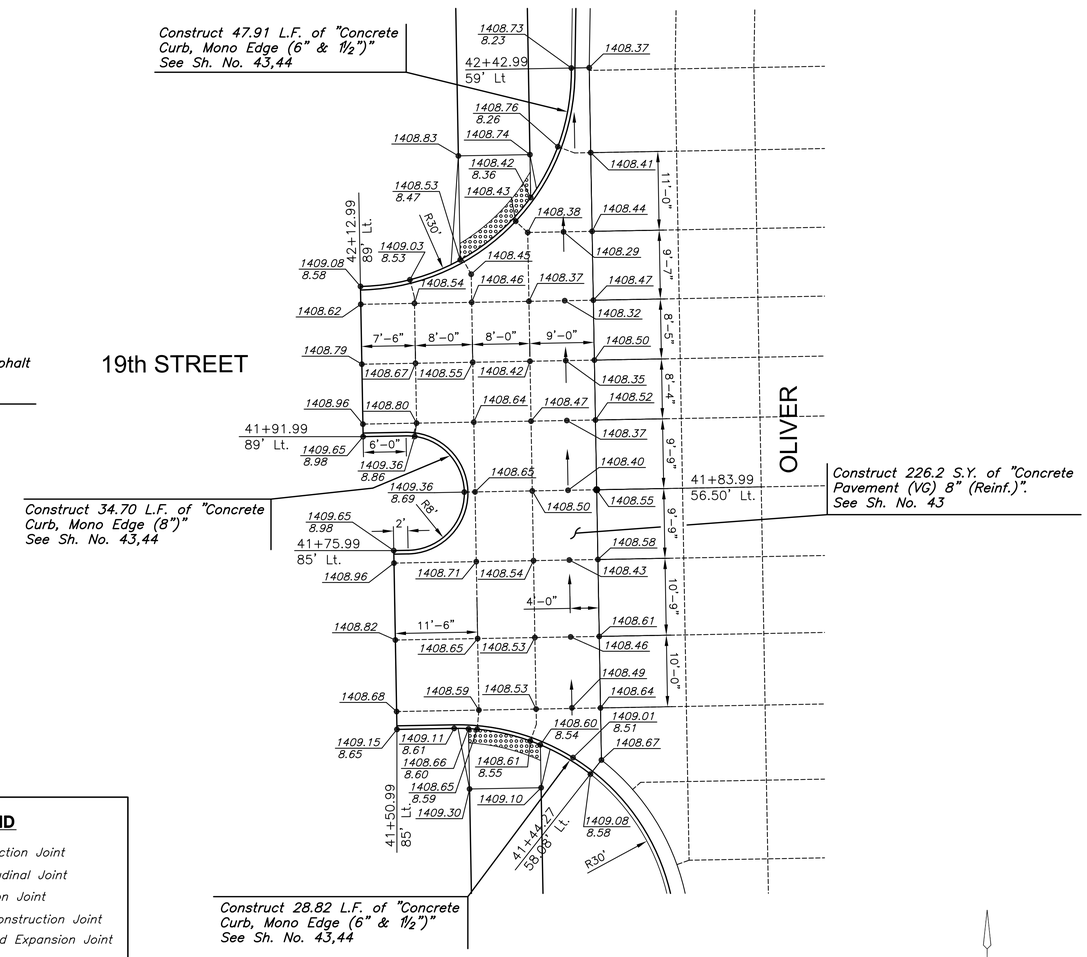

19TH STREET, 56.50' LT.

LEGEND

C.J.	= Contraction Joint
L.J.	= Longitudinal Joint
I.J.	= Isolation Joint
T.J.	= Tied Construction Joint
D.E.J.	= Doweled Expansion Joint
	= Valley Gutter Flow Direction
100.00 / 9.50	Back of Curb Elevation / Flow Line Elevation
100.00	High Edge of Curb Elevation
100.00 / 9.65	Back of Curb Elevation / Flow Line Elevation

N

SCALE: 1"=10'
0 10 20

N

SCALE: 1"=10'
0 10 20

MKEC
Wichita, KS • 316-684-9600

21ST & OLIVER INTERSECTION

STREET IMPROVEMENTS FOR
WICHITA, KANSAS

©2016
MKEC Engineering
All Rights Reserved
www.mkec.com
These drawings and their contents, including, but not limited to, all concepts, designs, & ideas are the exclusive property of MKEC Engineering (MKEC), and may not be used or reproduced in any way without the express consent of MKEC.

VALLEY GUTTER PAVING PLANS

PROJECT NO.	472-85213
DATE	SEPT. 2016
SCALE	1"=10'

DESIGNED	DRAWN	CHECKED
JRA	WNJ	JRA

NO.	REVISION	DATE

SHEET NO.

PLOTTED: Thursday, September 22, 2016 @ 02:29PM
J:\PROJECTS\2015\150\104017\8_COW_21ST & OLIVER_XXXXXX CAD\SHTS\05 CIVIL\PAV\15178-VG.DWG