PLOTTED: Thursday, September 22, 2016 @ 02:35PM

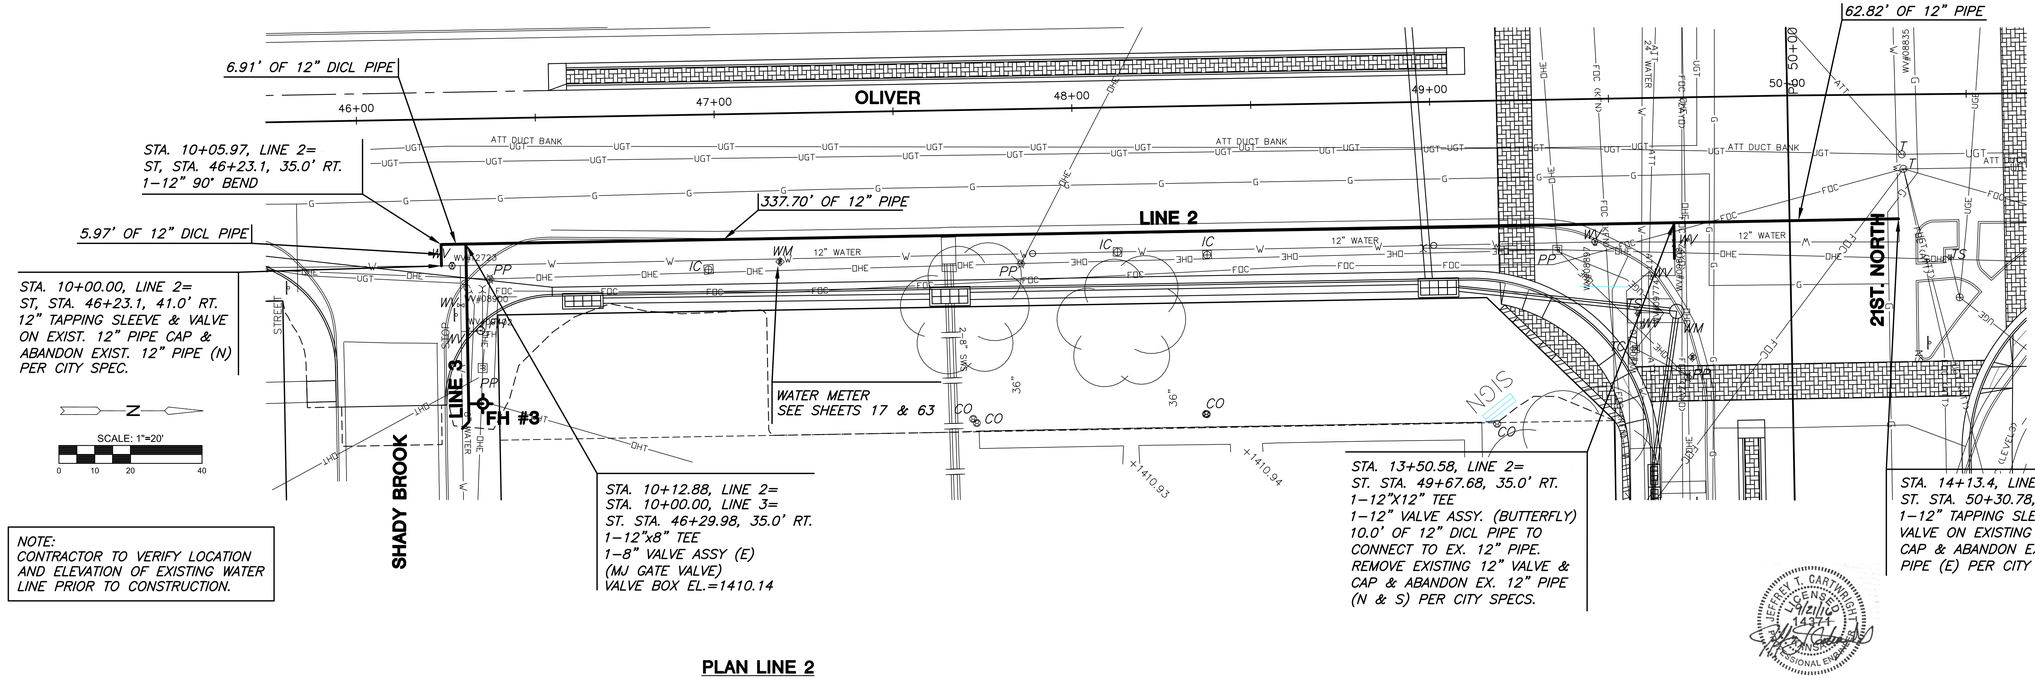

PLAN LINE 2

PROFILE LINE 2

Horizontal Scale: 1"=20'
Vertical Scale: 1"=5'

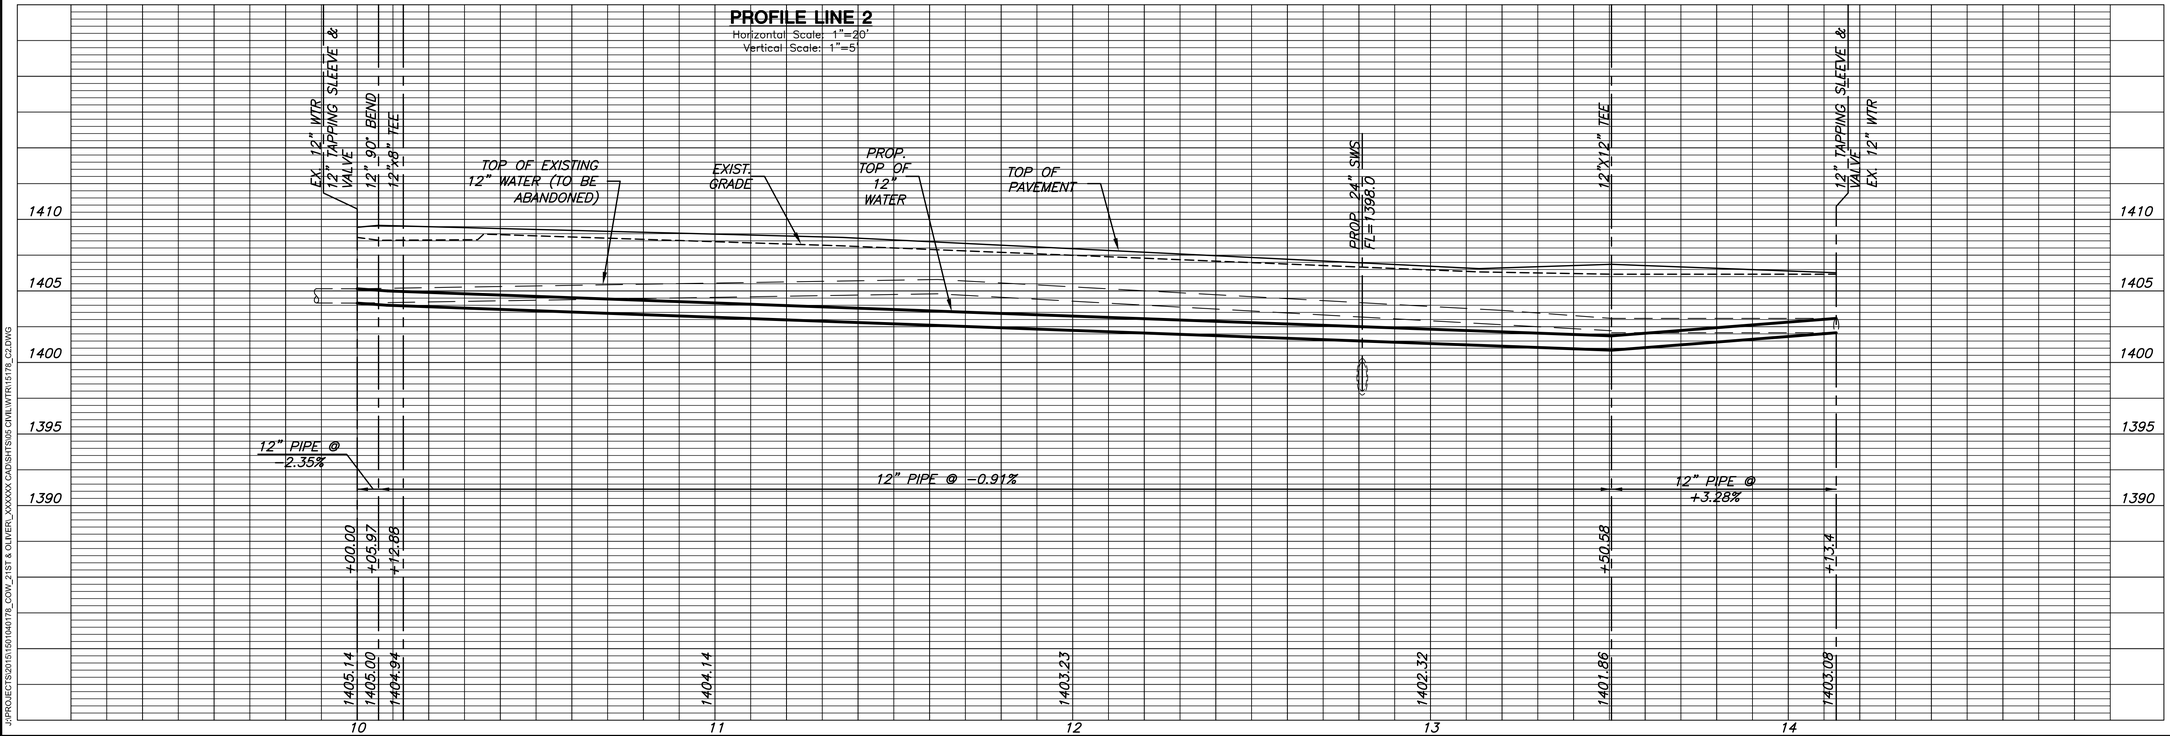

J:\PROJECTS\2015\150104\01\7_COW_21ST & OLIVER_ XXXXXX CAD\SHTS\05 CIVIL\WTR\15177_C2.DWG

MKEC
Wichita, KS • 316-684-9600

WATER DISTRIBUTION PLANS FOR

OLIVER INTERSECTION

21ST & OLIVER

WICHITA, KANSAS

©2016
MKEC Engineering
All Rights Reserved
www.mkec.com
These drawings and their contents, including, but not limited to, all concepts, designs, & ideas are the exclusive property of MKEC Engineering (MKEC), and may not be used or reproduced in any way without the express consent of MKEC.

WATER LINE PLAN & PROFILE

PROJECT NO.	472-85213
DATE	SEPT. 2016
SCALE	1"=20'

DESIGNED	DRAWN	CHECKED
JTC	DM	JRA

NO.	REVISION	DATE

SHEET NO.

59 OF 125