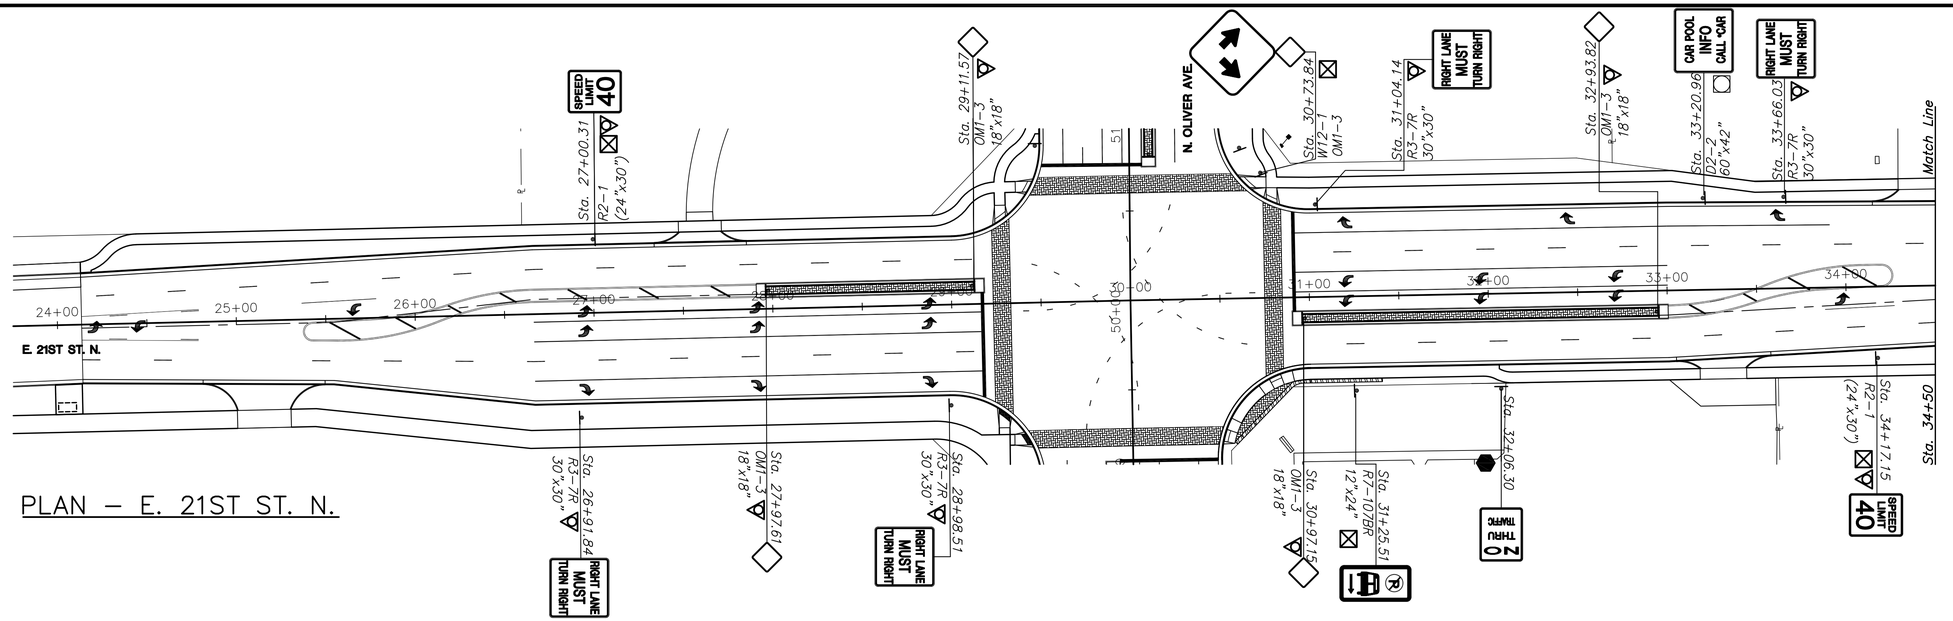

PLAN – E. 21ST ST. N.

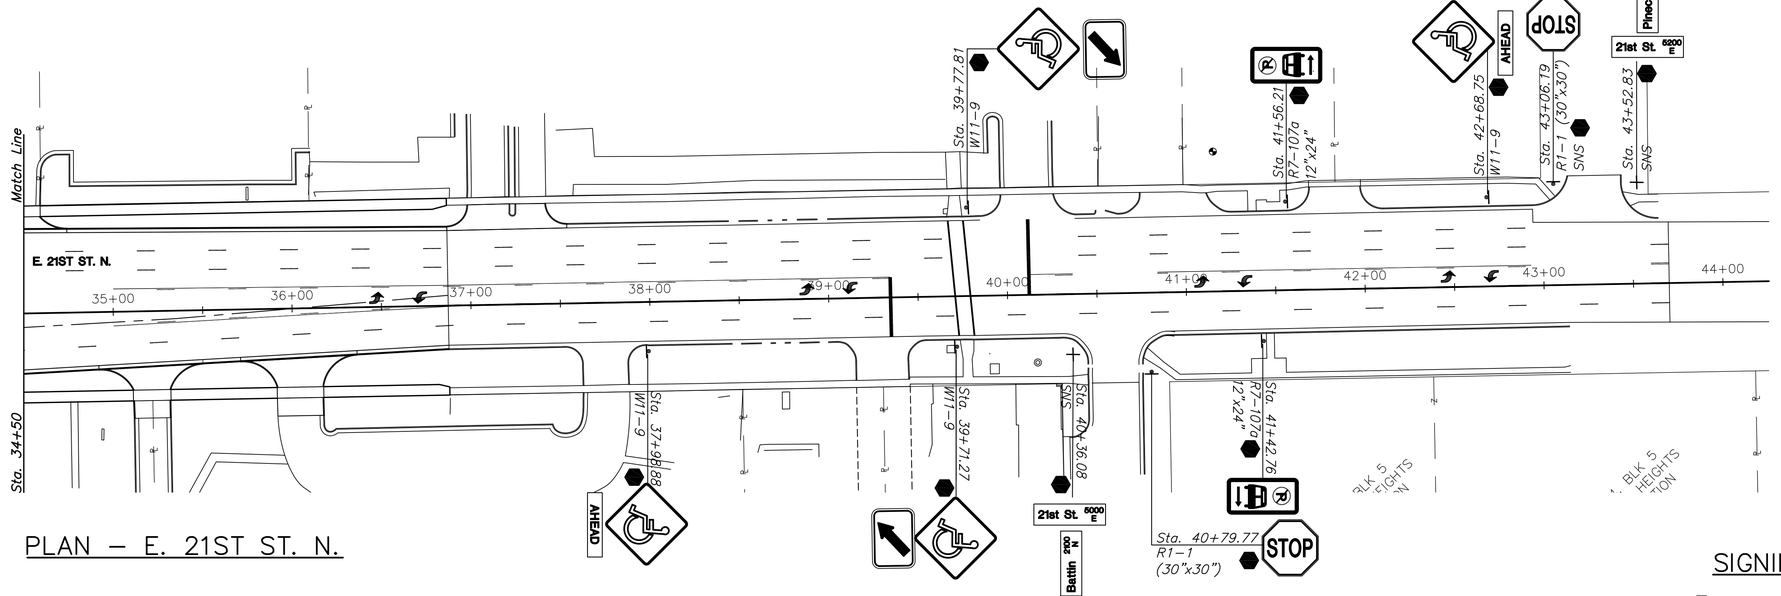

PLAN – E. 21ST ST. N.

SCALE: 1"= 40'
0 20 40 80

SIGNING LEGEND

- Sign not part of project
- Install new sign and post
- Remove sign, post, & return to owner
- Remove existing sign, post, footing & reinstall at specified location
- Street Name Sign
- Traffic Sign

MKEC
Wichita, KS • 316-684-9600

STREET IMPROVEMENTS FOR

21ST & OLIVER INTERSECTION

WICHITA, KANSAS

©2016
MKEC Engineering
All Rights Reserved
www.mkec.com
These drawings and their contents, including, but not limited to, all concepts, designs, & ideas are the exclusive property of MKEC Engineering (MKEC), and may not be used or reproduced in any way without the express consent of MKEC.

TRAFFIC SIGNING PLAN

PROJECT NO.	472-85213
DATE	SEPT. 2016
SCALE	AS SHOWN

DESIGNED	DRAWN	CHECKED
JRA	LES	JRA

NO.	REVISION	DATE
#	-----	##/##/###

SHEET NO.

84 OF 125

PLOTTED: Thursday, September 22, 2016 @ 04:10PM
J:\PROJECTS\2015\15010440\179_COW_21ST & OLIVER_XXXXXX CAD\SHEETS\00 CIVIL\PAV\15176EM03.DWG