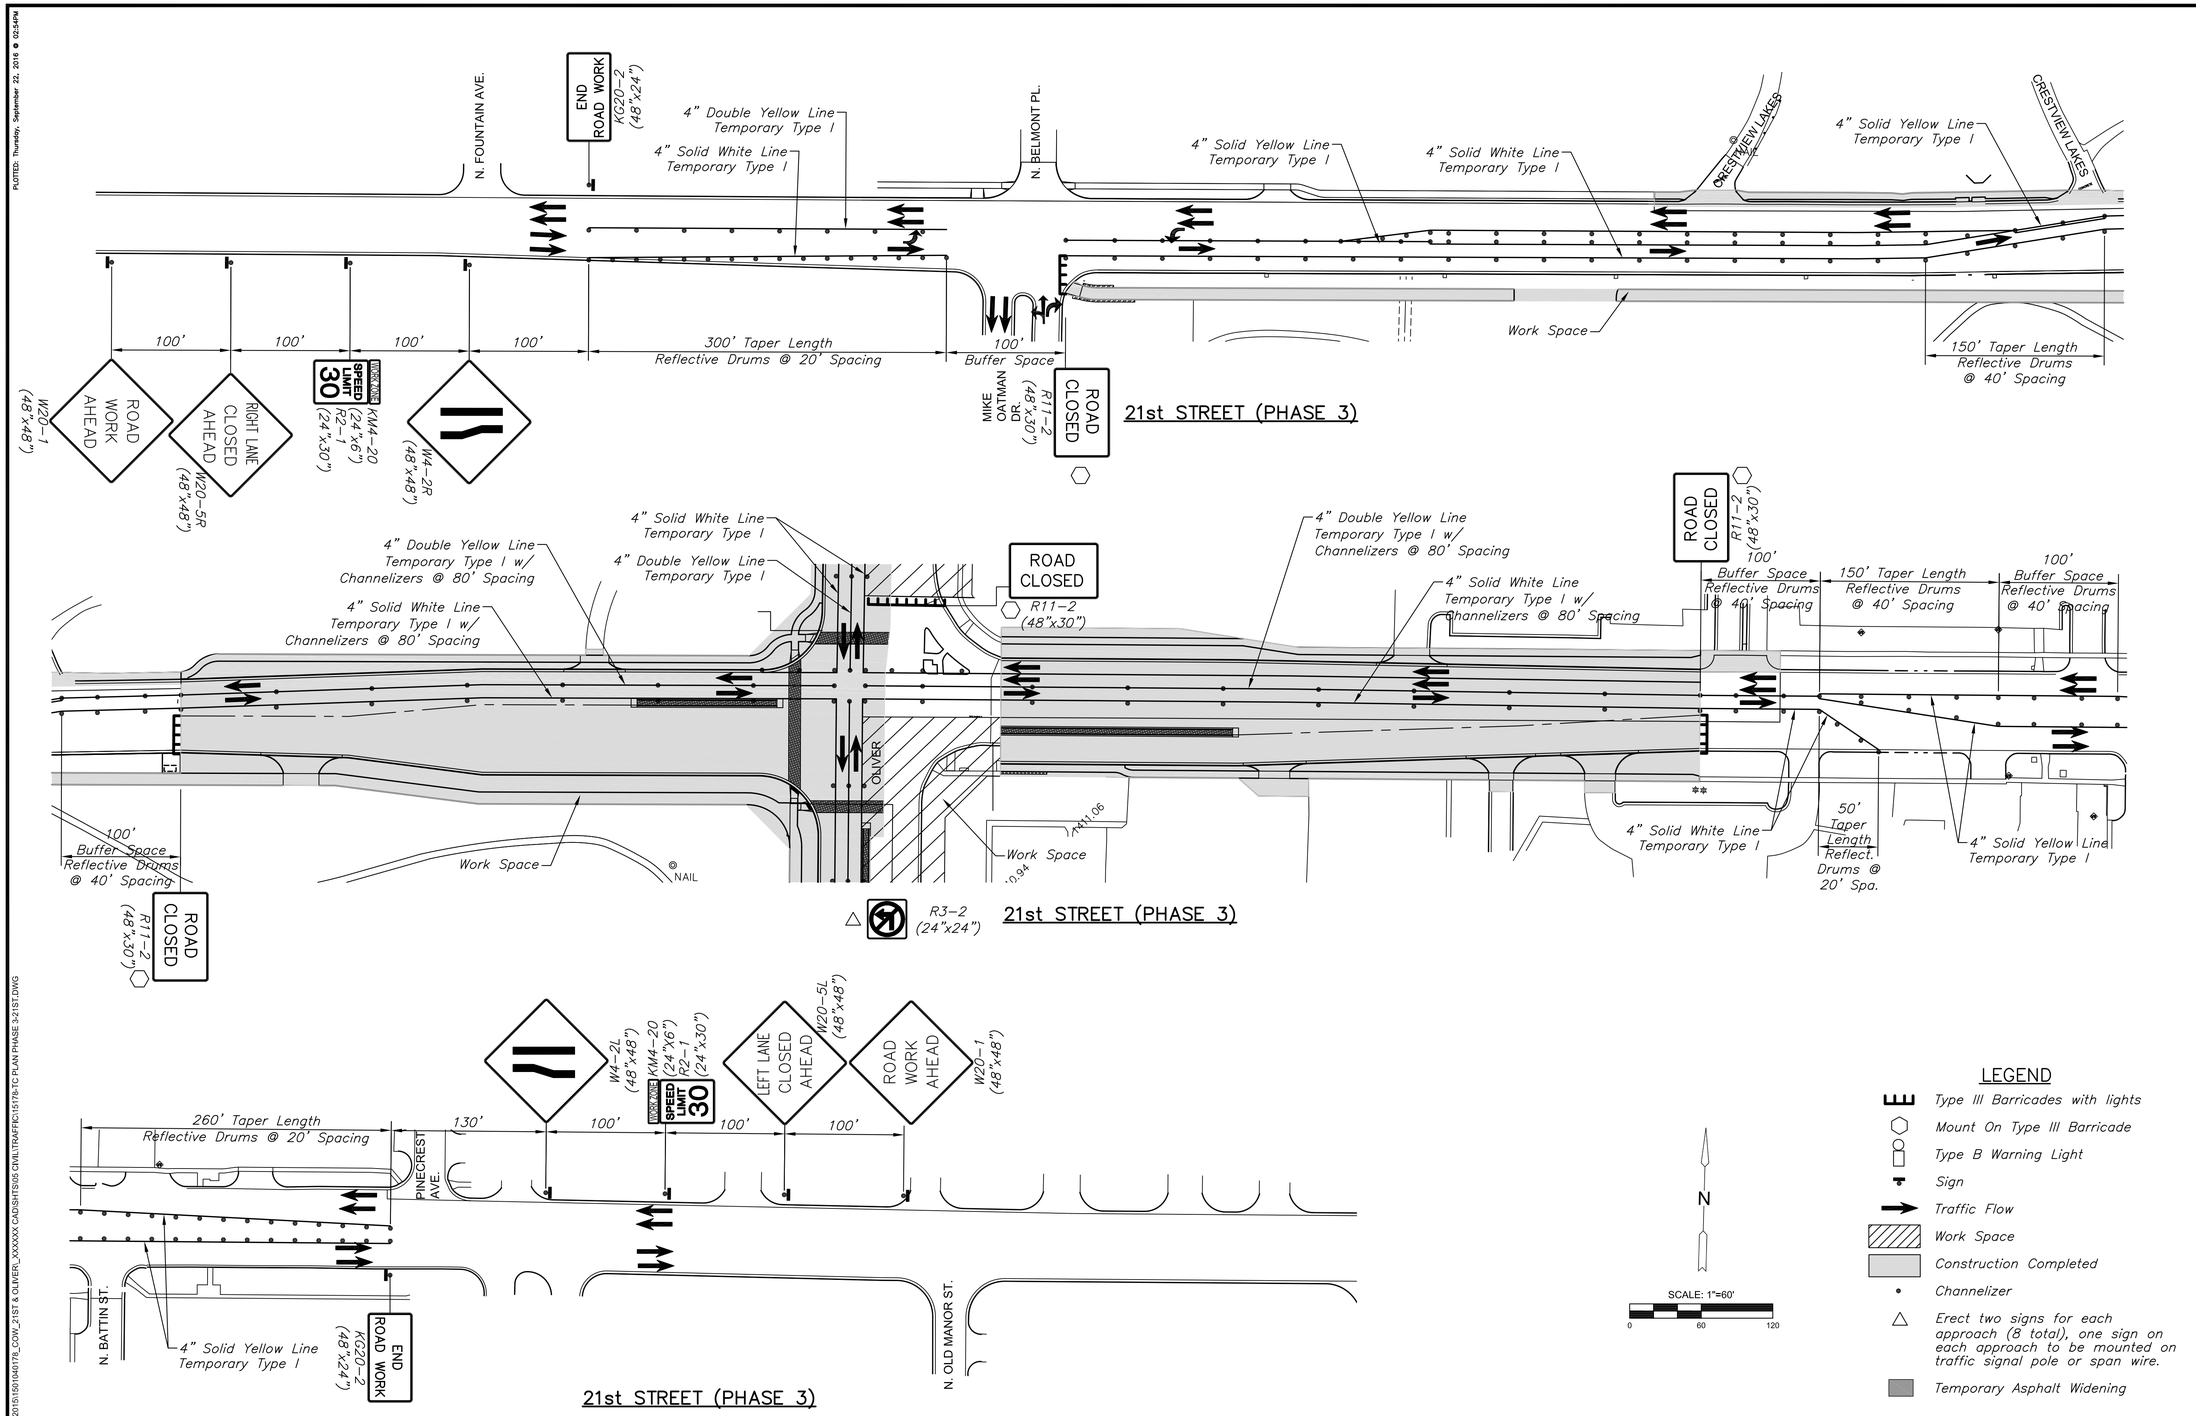

PLOTTED: Thursday, September 22, 2016 @ 02:54PM

J:\PROJECTS\2015\150104017\L_COW_21ST & OLIVER_XXXXXX CAD\SHTS\05 CIVIL\TRAFFIC\15178-TC PLAN PHASE 3-21ST.DWG

MKEC
Wichita, KS • 316-684-9600

STREET IMPROVEMENTS FOR

21ST & OLIVER INTERSECTION

WICHITA, KANSAS

©2016
MKEC Engineering
All Rights Reserved
www.mkec.com
These drawings and their contents, including, but not limited to, all concepts, designs, & ideas are the exclusive property of MKEC Engineering (MKEC), and may not be used or reproduced in any way without the express consent of MKEC.

TRAFFIC CONTROL
PHASE 3 - 21ST STREET

PROJECT NO.	472-85213
DATE	SEPT. 2016
SCALE	1"=60'

DESIGNED	DRAWN	CHECKED
JRA	WNJ	JRA

NO.	REVISION	DATE

SHEET NO.