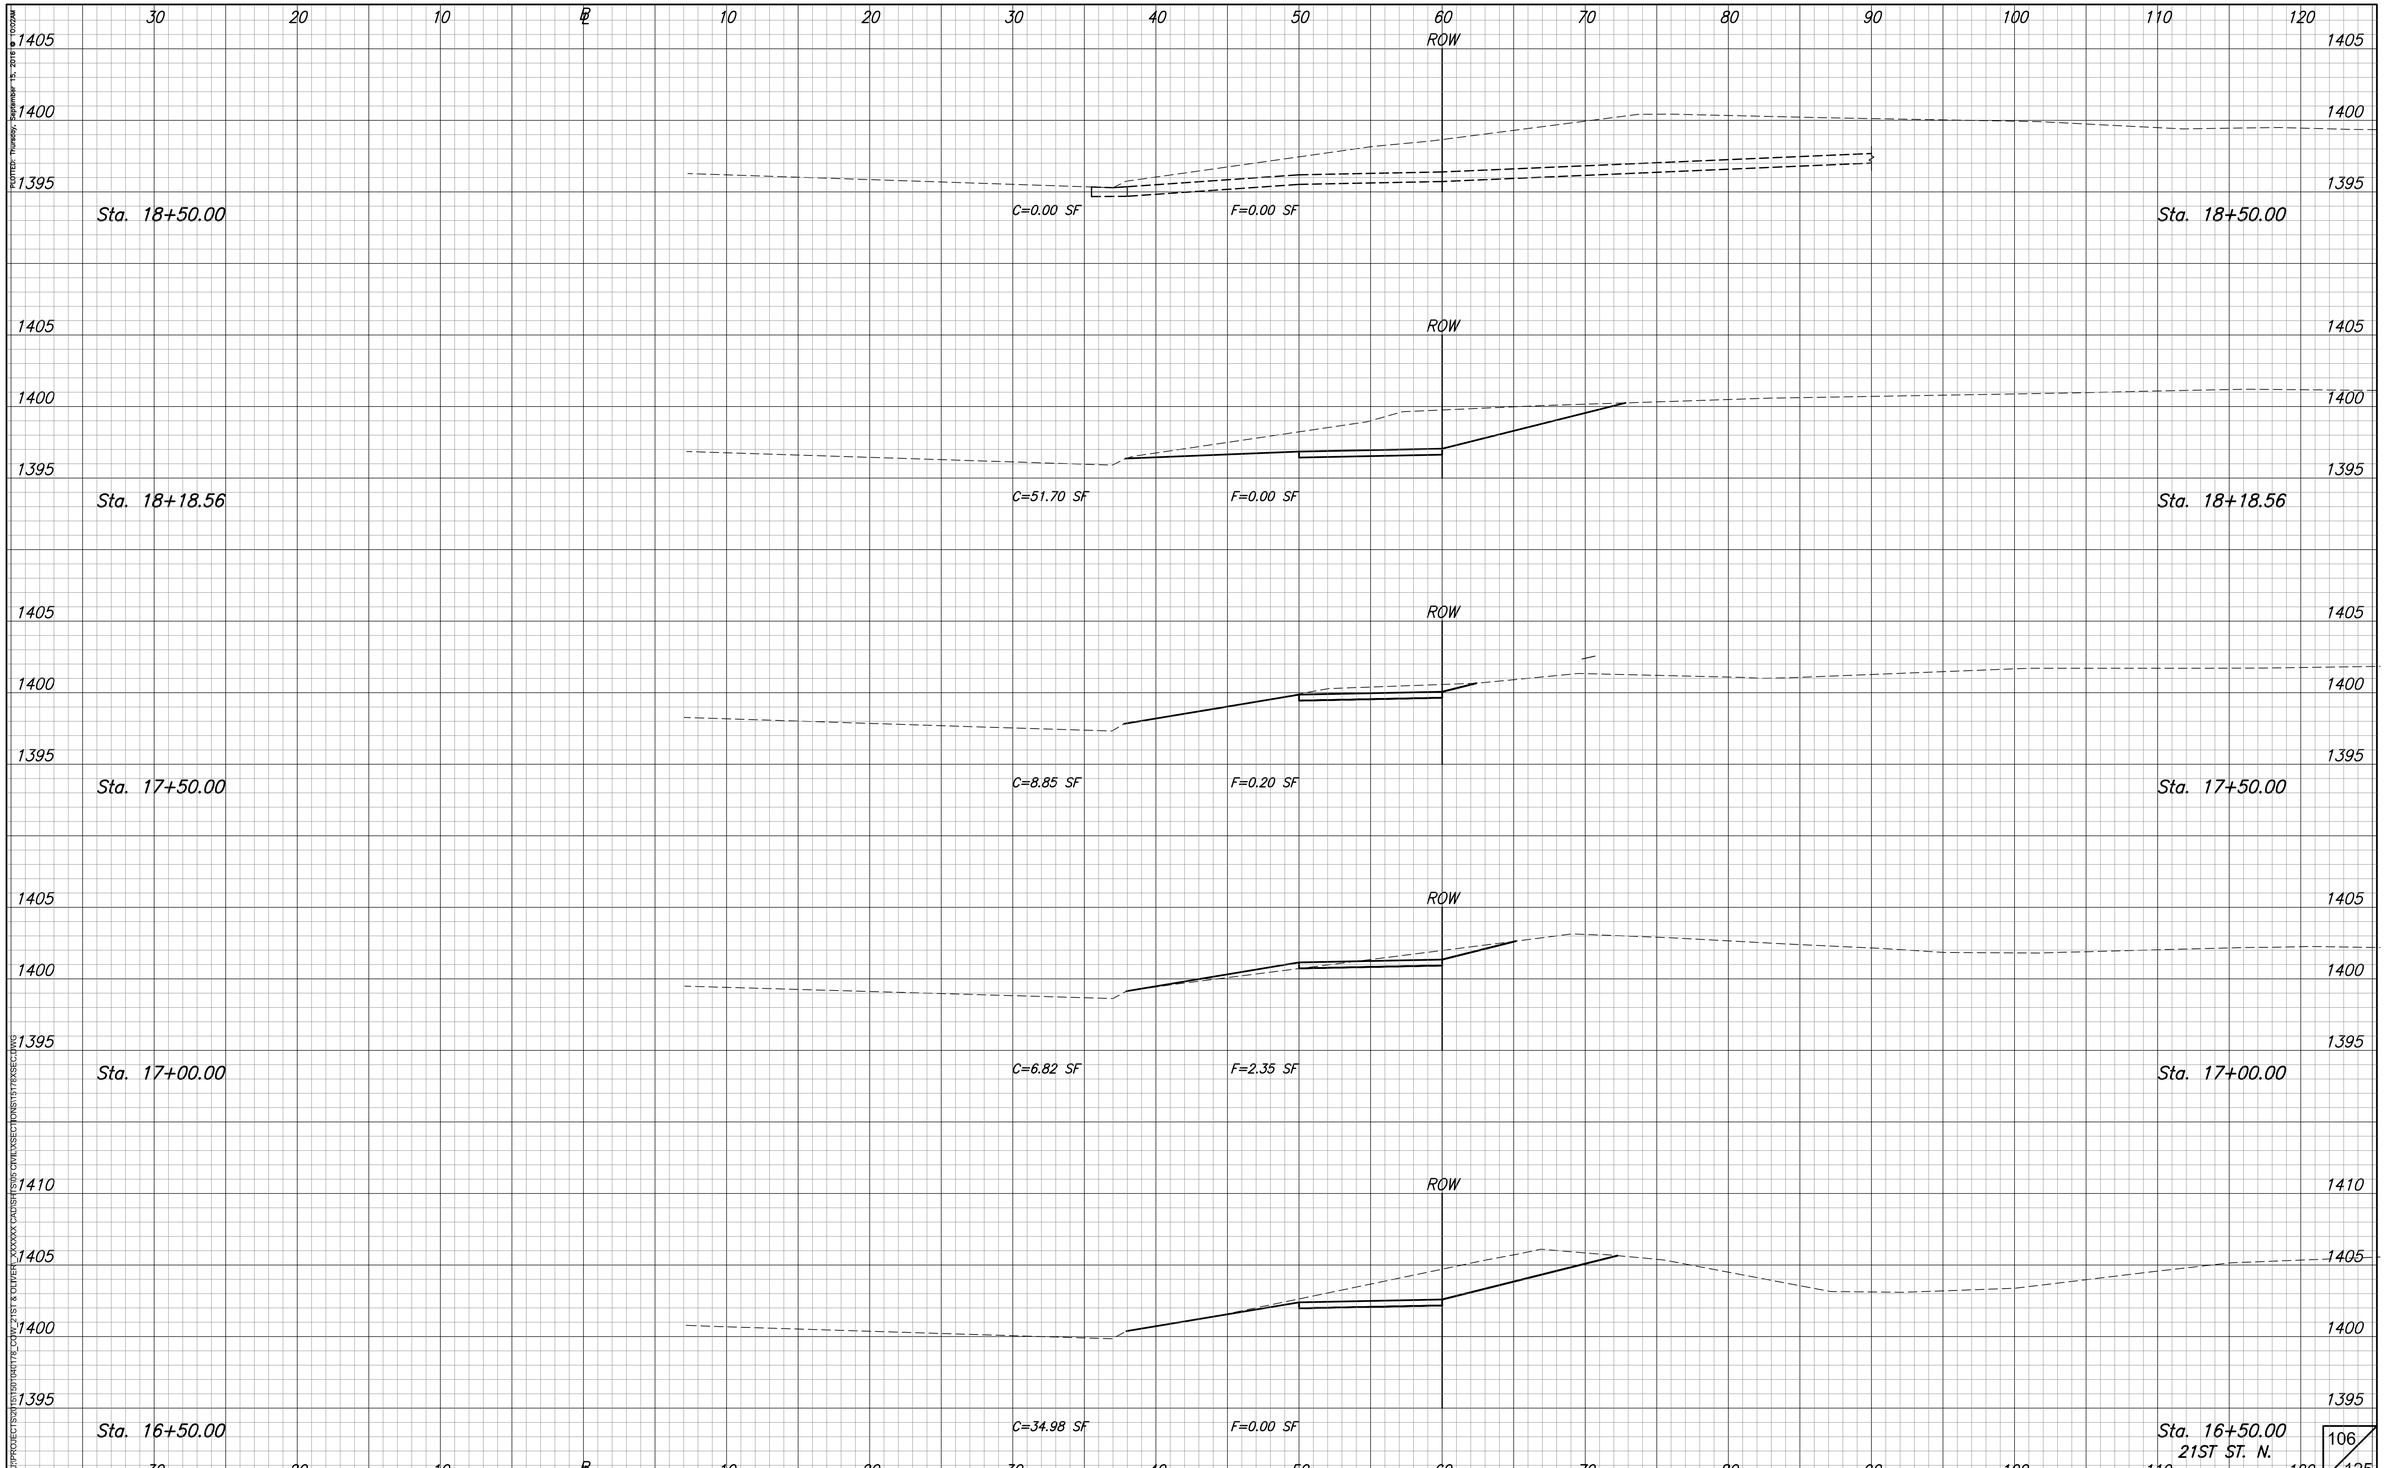

PLOTTED: Thursday, September 15, 2016 @ 10:52AM
J:\PROJECTS\2013\91940176_COW_21ST & OLIVER_XXXXXX CAD\SHTS\05 CIVIL\XSECTIONS\191760XSEC.DWG