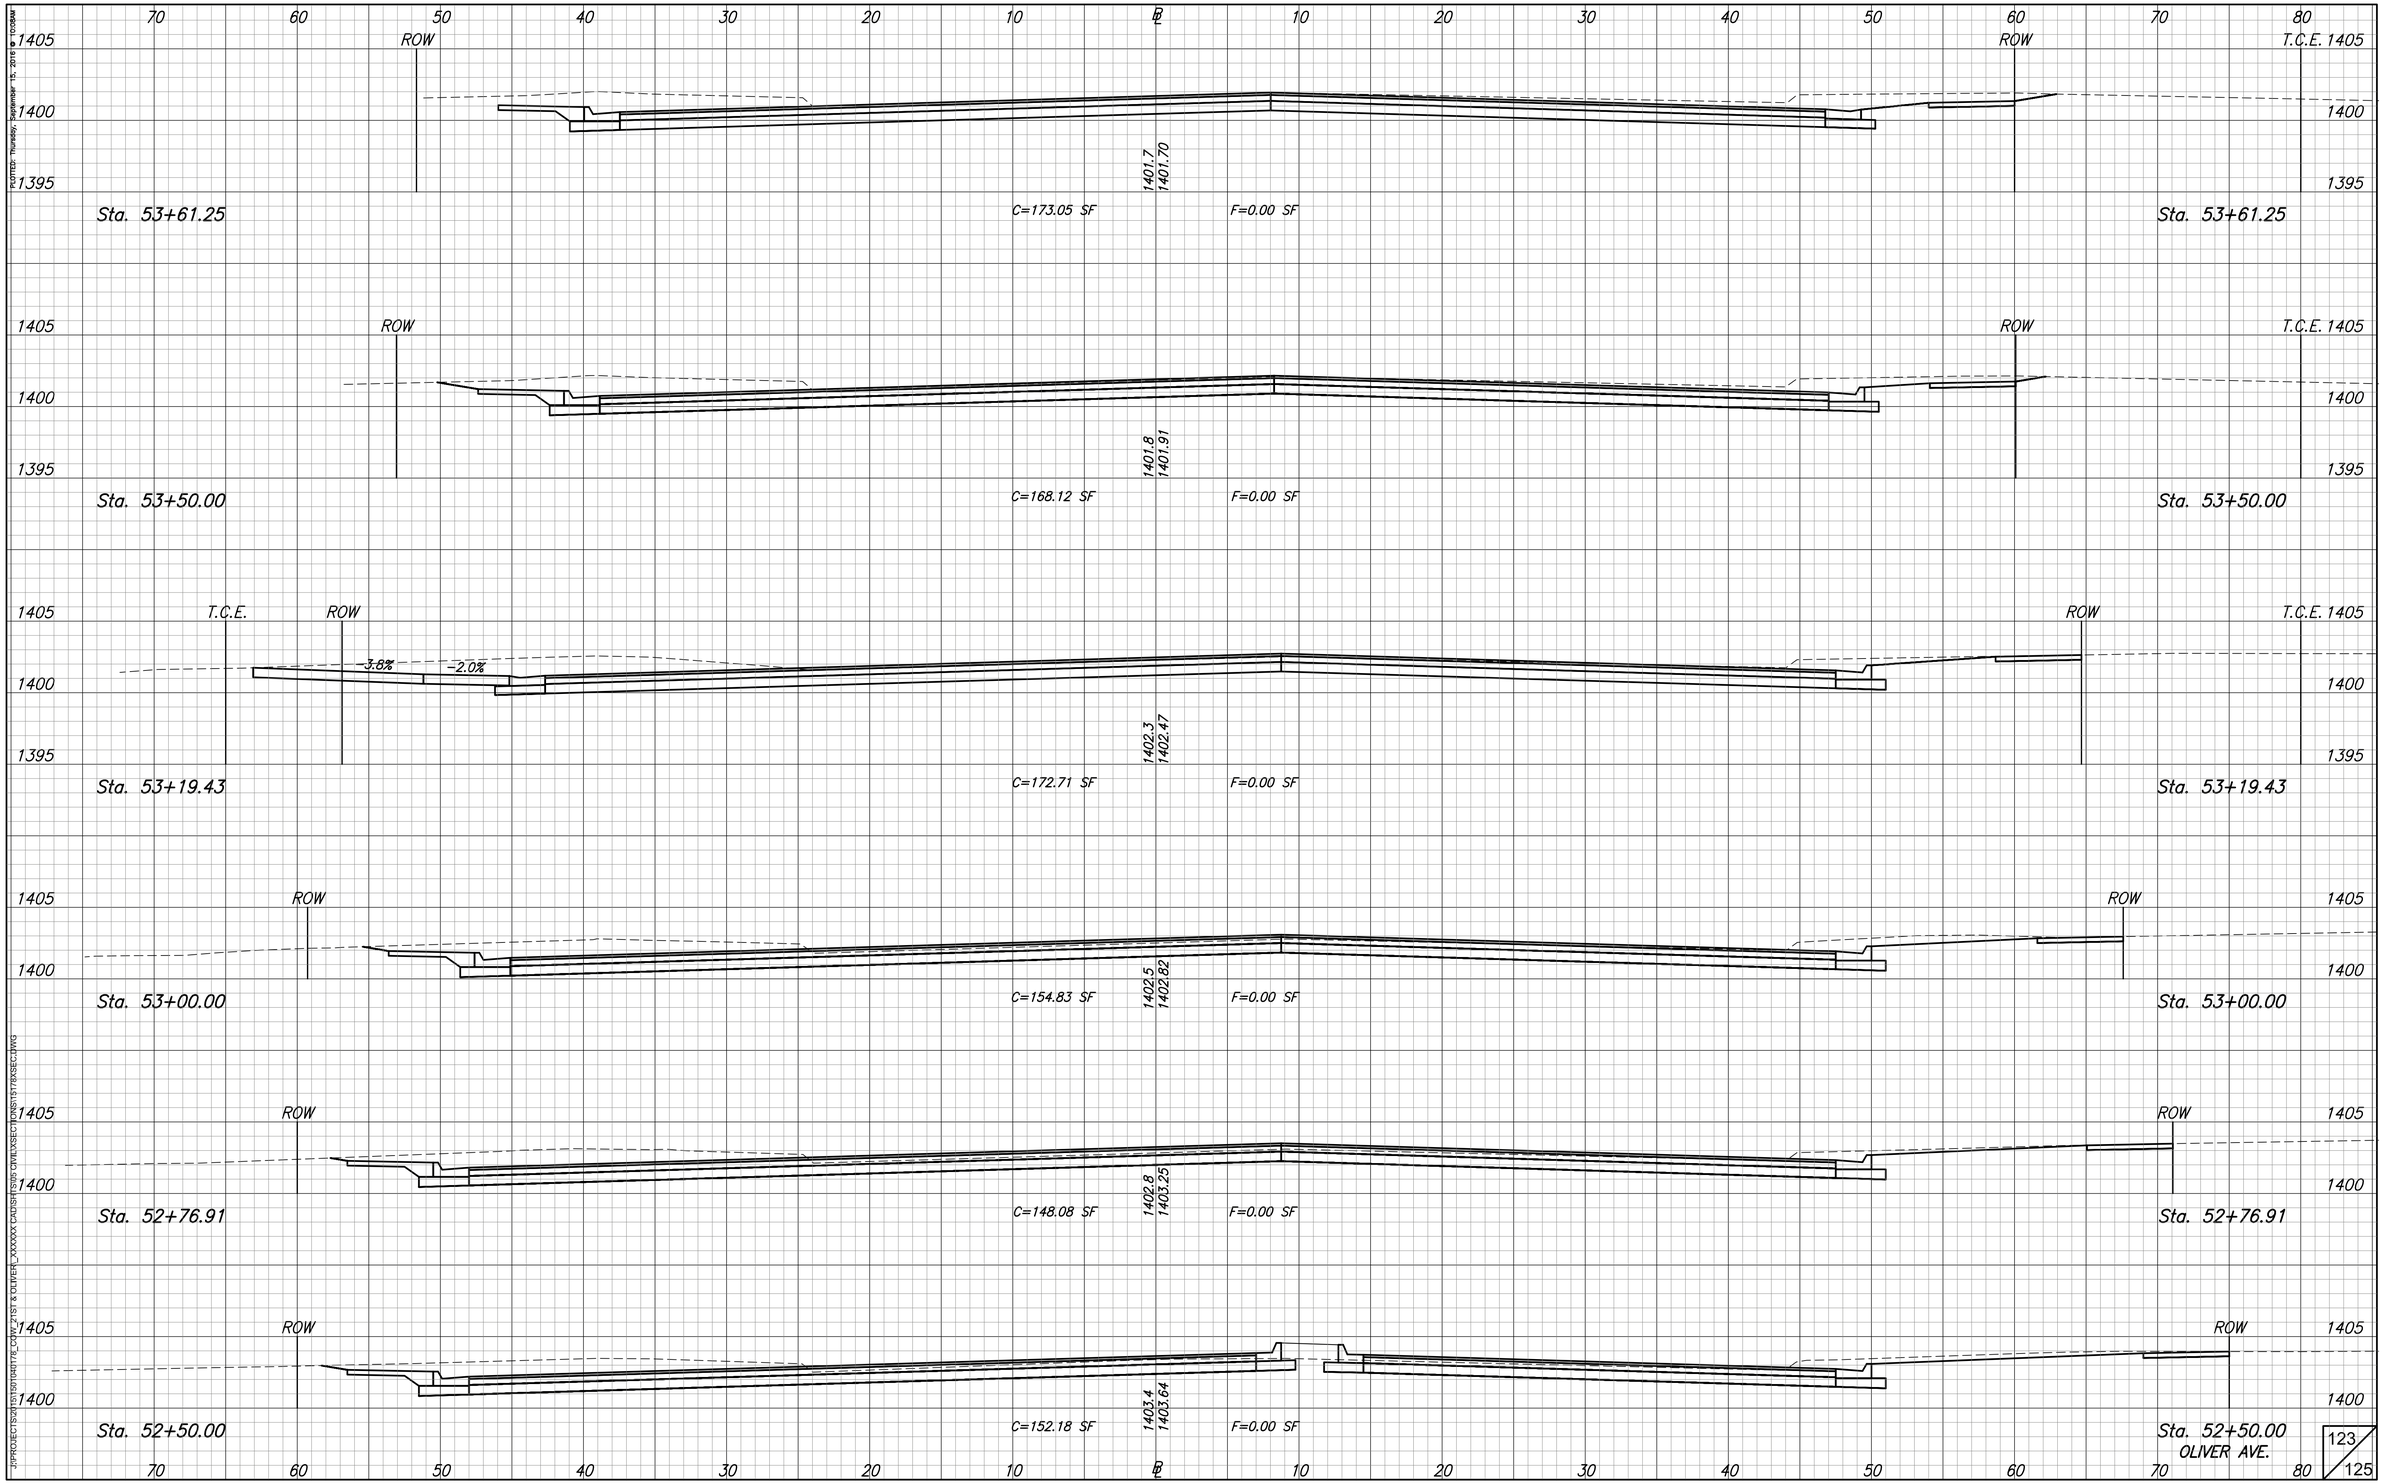

PLOTTED: Thursday, September 15, 2016 @ 10:03AM
J:\PROJECTS\2013\19194\178_COW_21ST & OLIVER_XXXXXX CAD\SHTS\05 CIVIL\XSECTIONS\19178XSEC.DWG