EMERALD BAY ESTATES 2nd ADDITION

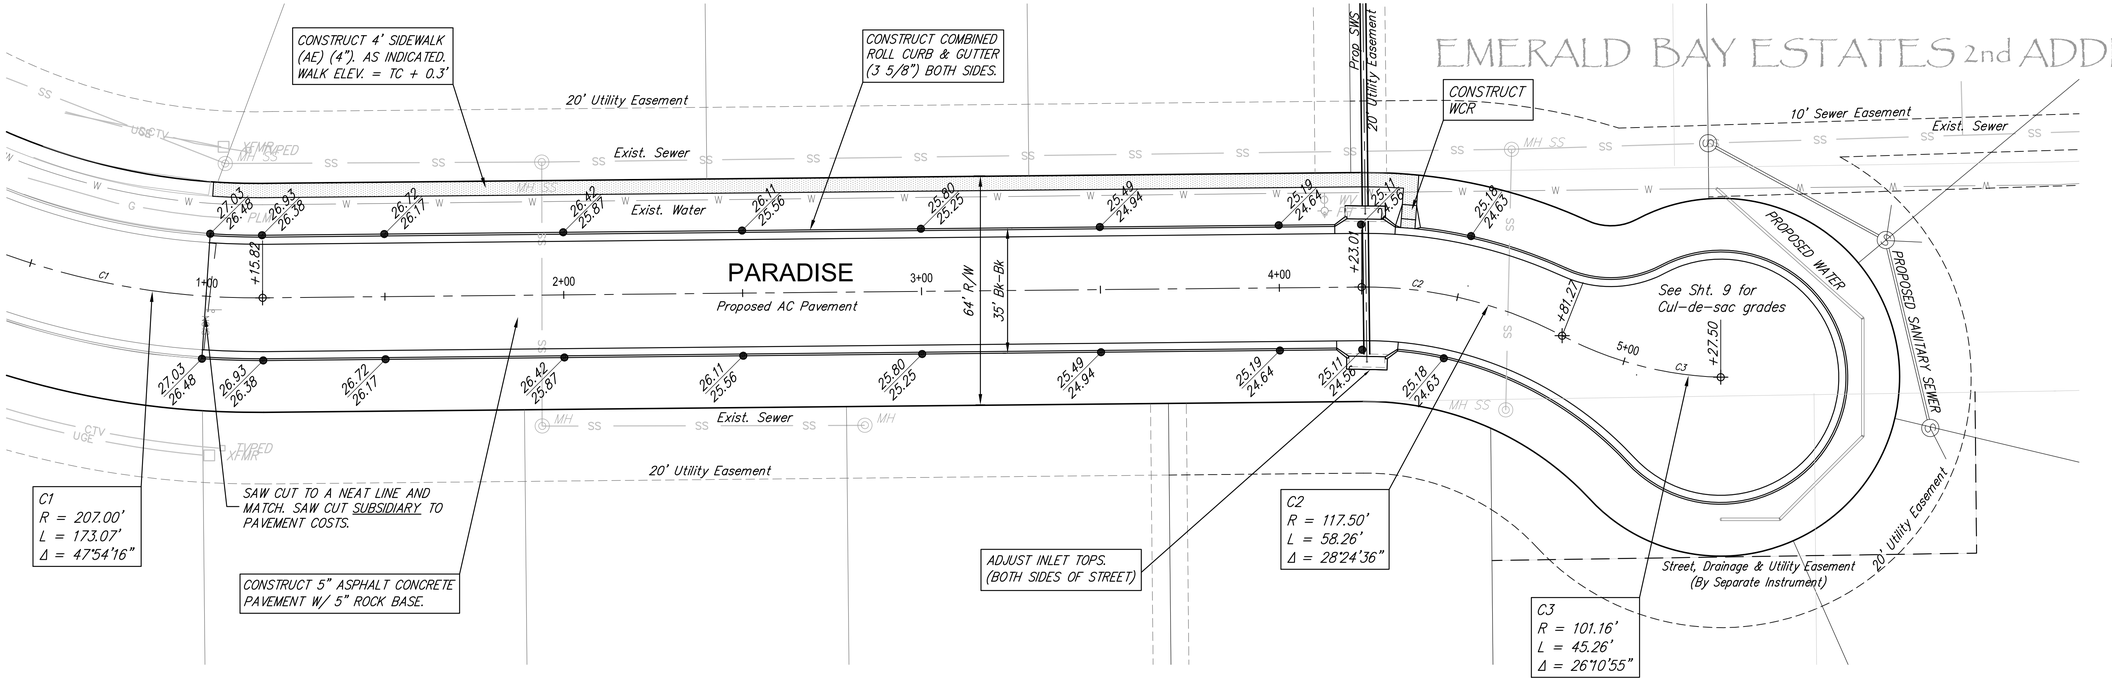

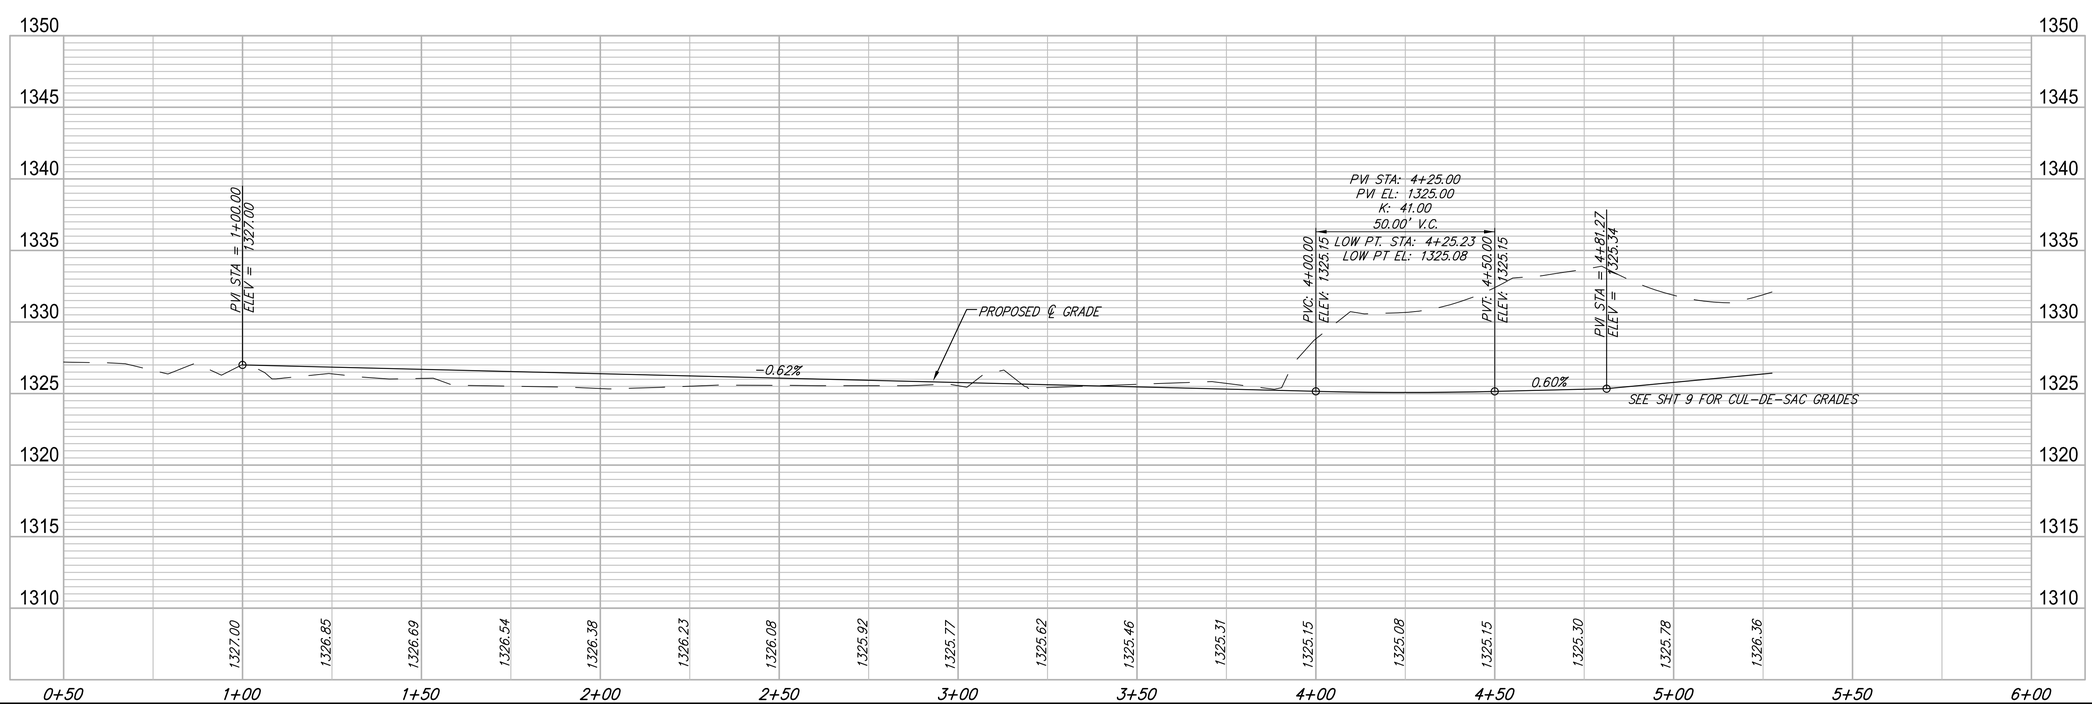

RUGGLES & BOHM
ENGINEERING | SURVEYING | LANDSCAPE ARCHITECTURE | GOVERNMENT
1151 N.W. 53RD WICHITA, KANSAS 67204 PH: 316-264-4421
WWW.RBCONSULT.COM

REVISED	-
DRAWN	-
DATE	REVIEW
DESIGN	CMB RA
UTILITY	RA
PROJECT NUMBER	472-85311
DRAWING FILE	Emerald Bay engineering base (Paradise)
RB JOB	4770E
SHEET	6 OF 19

EMERALD BAY ESTATES 2nd PAVING
Paradise
Wichita, Kansas